NOTE: ALL 2X FURRING OUTBOARD OF THE WATER RESISTANT BARRIER SHALL BE PRESSURE TREATED LUMBER.

SEE STRUCTURAL DRAWINGS FOR ALL FRAMING AND CONNECTIONS INFORMATION.

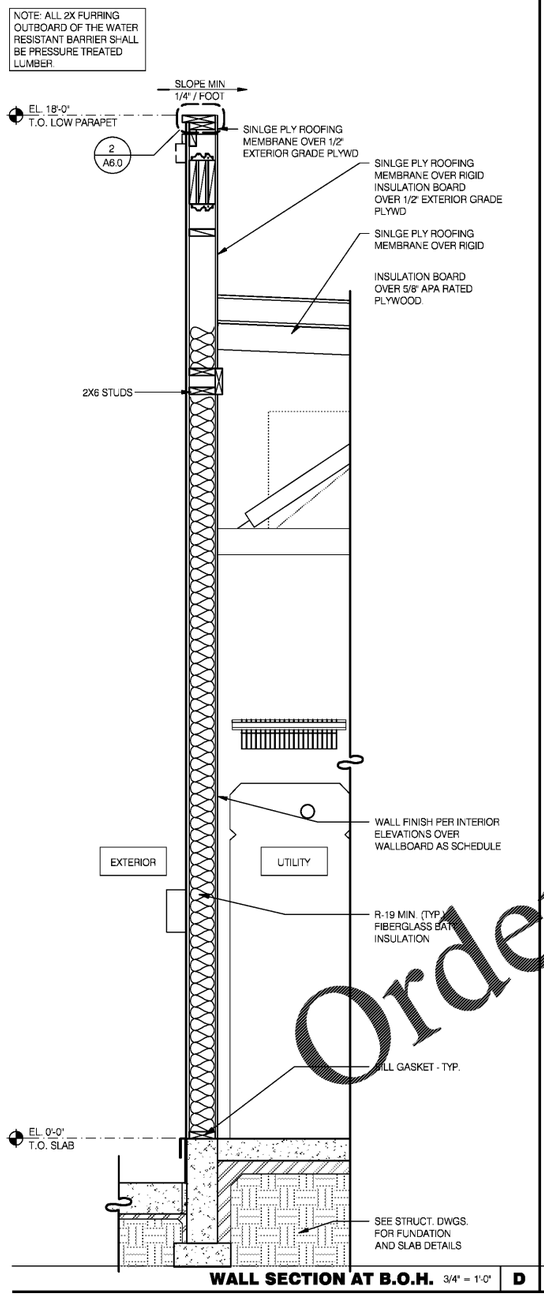

WALL SECTION AT B.O.H. 3/4" = 1'-0" **D**

NOTE: ALL 2X FURRING OUTBOARD OF THE WATER RESISTANT BARRIER SHALL BE PRESSURE TREATED LUMBER.

SEE STRUCTURAL DRAWINGS FOR ALL FRAMING AND CONNECTIONS INFORMATION.

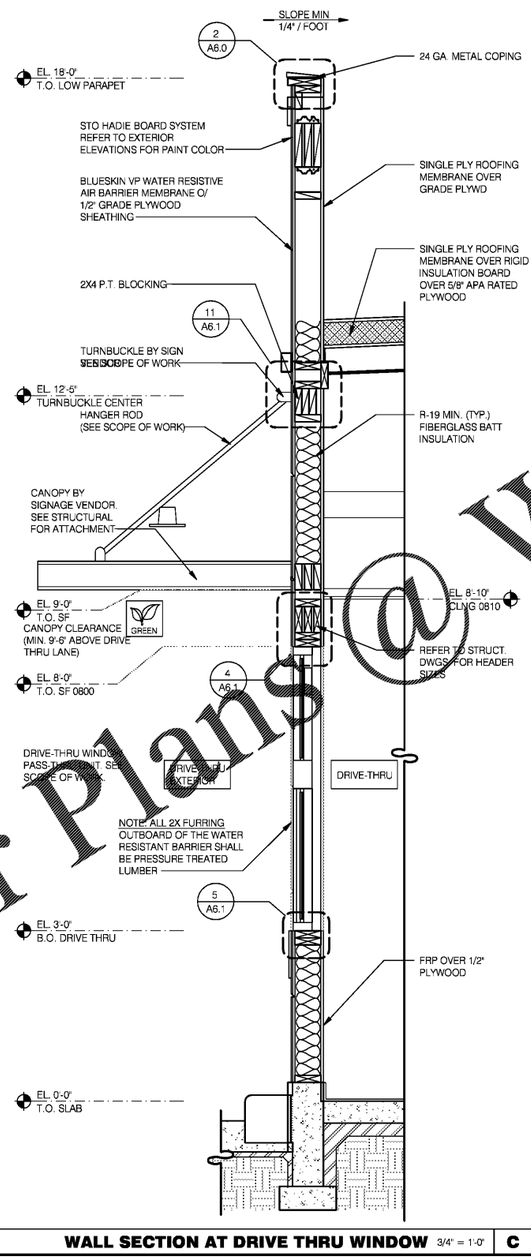

WALL SECTION AT DRIVE THRU WINDOW 3/4" = 1'-0" **C**

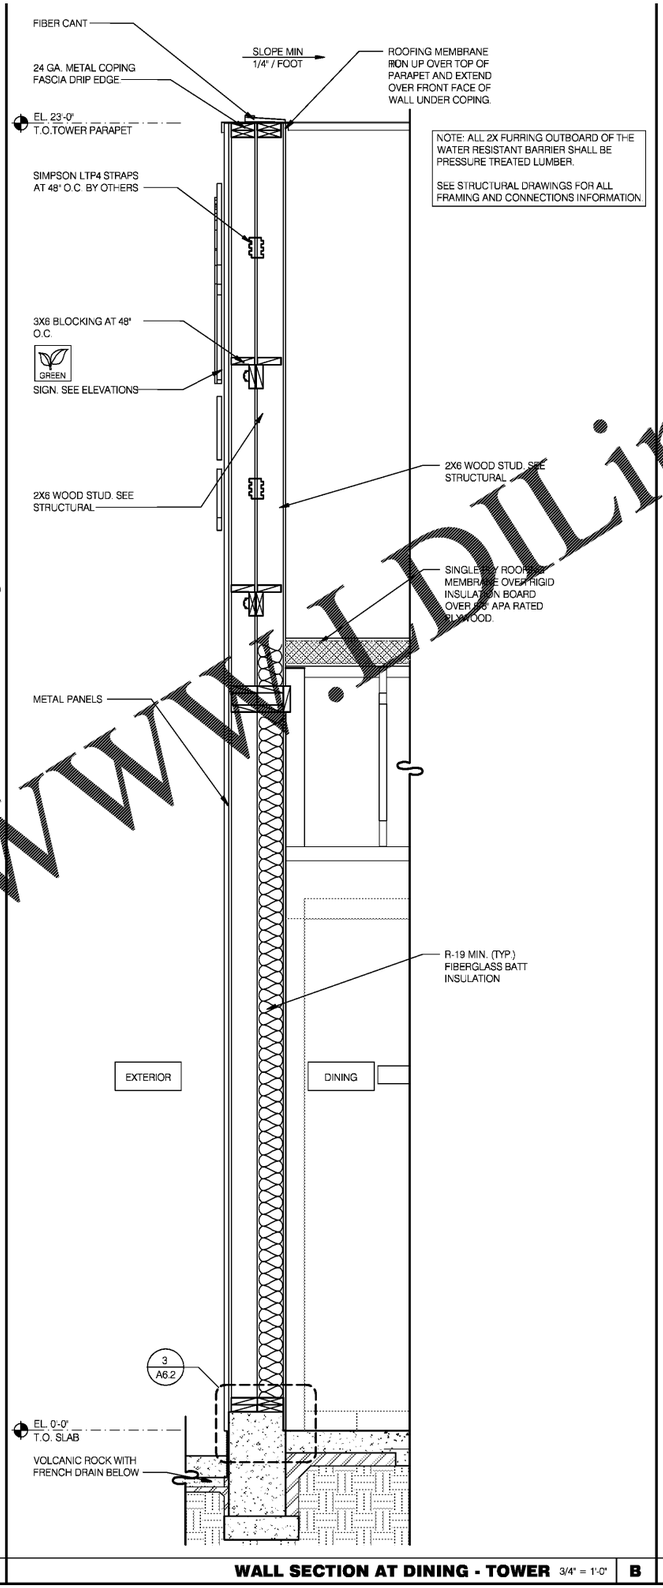

WALL SECTION AT DINING - TOWER 3/4" = 1'-0" **B**

NOTE: ALL 2X FURRING OUTBOARD OF THE WATER RESISTANT BARRIER SHALL BE PRESSURE TREATED LUMBER.

SEE STRUCTURAL DRAWINGS FOR ALL FRAMING AND CONNECTIONS INFORMATION.

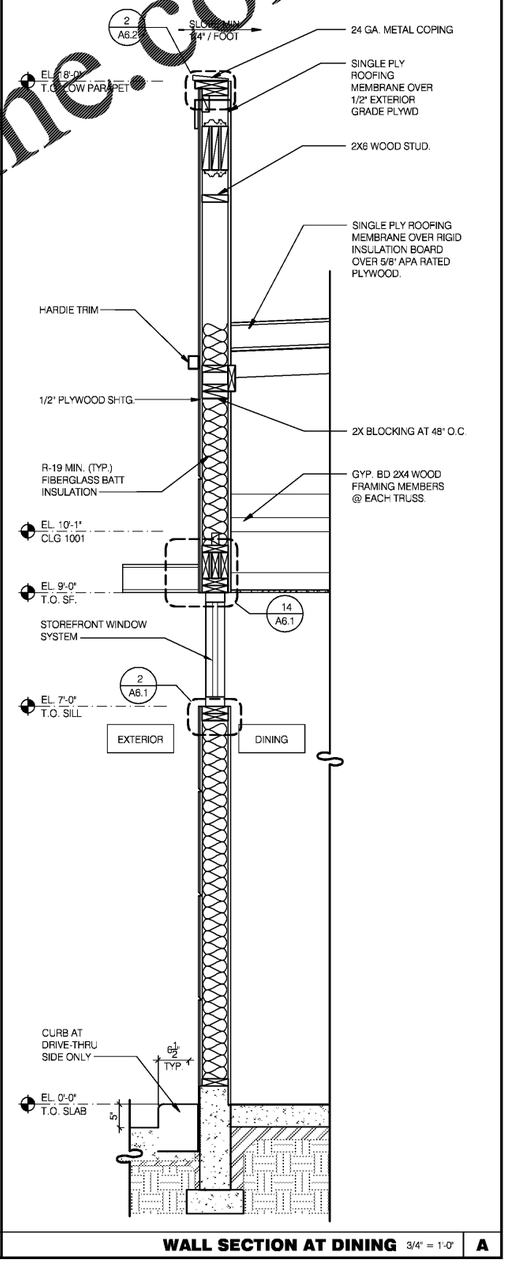

WALL SECTION AT DINING 3/4" = 1'-0" **A**

Order Plans @ WWW.DILine.com

FREDERICK J. GOGLIA
ARCHITECT, NCARB, RDI
950 CRAIG ROAD, SUITE 300 ST. LOUIS, MO 63146
PH: (314) 415-2400 FAX (314) 415-2300 www.arcvi.com

CONTRACT DATE: 11/17/20
BUILDING TYPE: ENDEAVOR MED 40
PLAN VERSION: SEPT 2020
BRAND DESIGNER: 200109
SITE NUMBER: 297222
STORE NUMBER: 003717
ARCVISION: 200188

TACO BELL
6151 HWY 278 NW
COVINGTON, GA 30014

TACO BELL
ENDEAVOR
"GO MOBILE"

WALL SECTIONS

A5.0