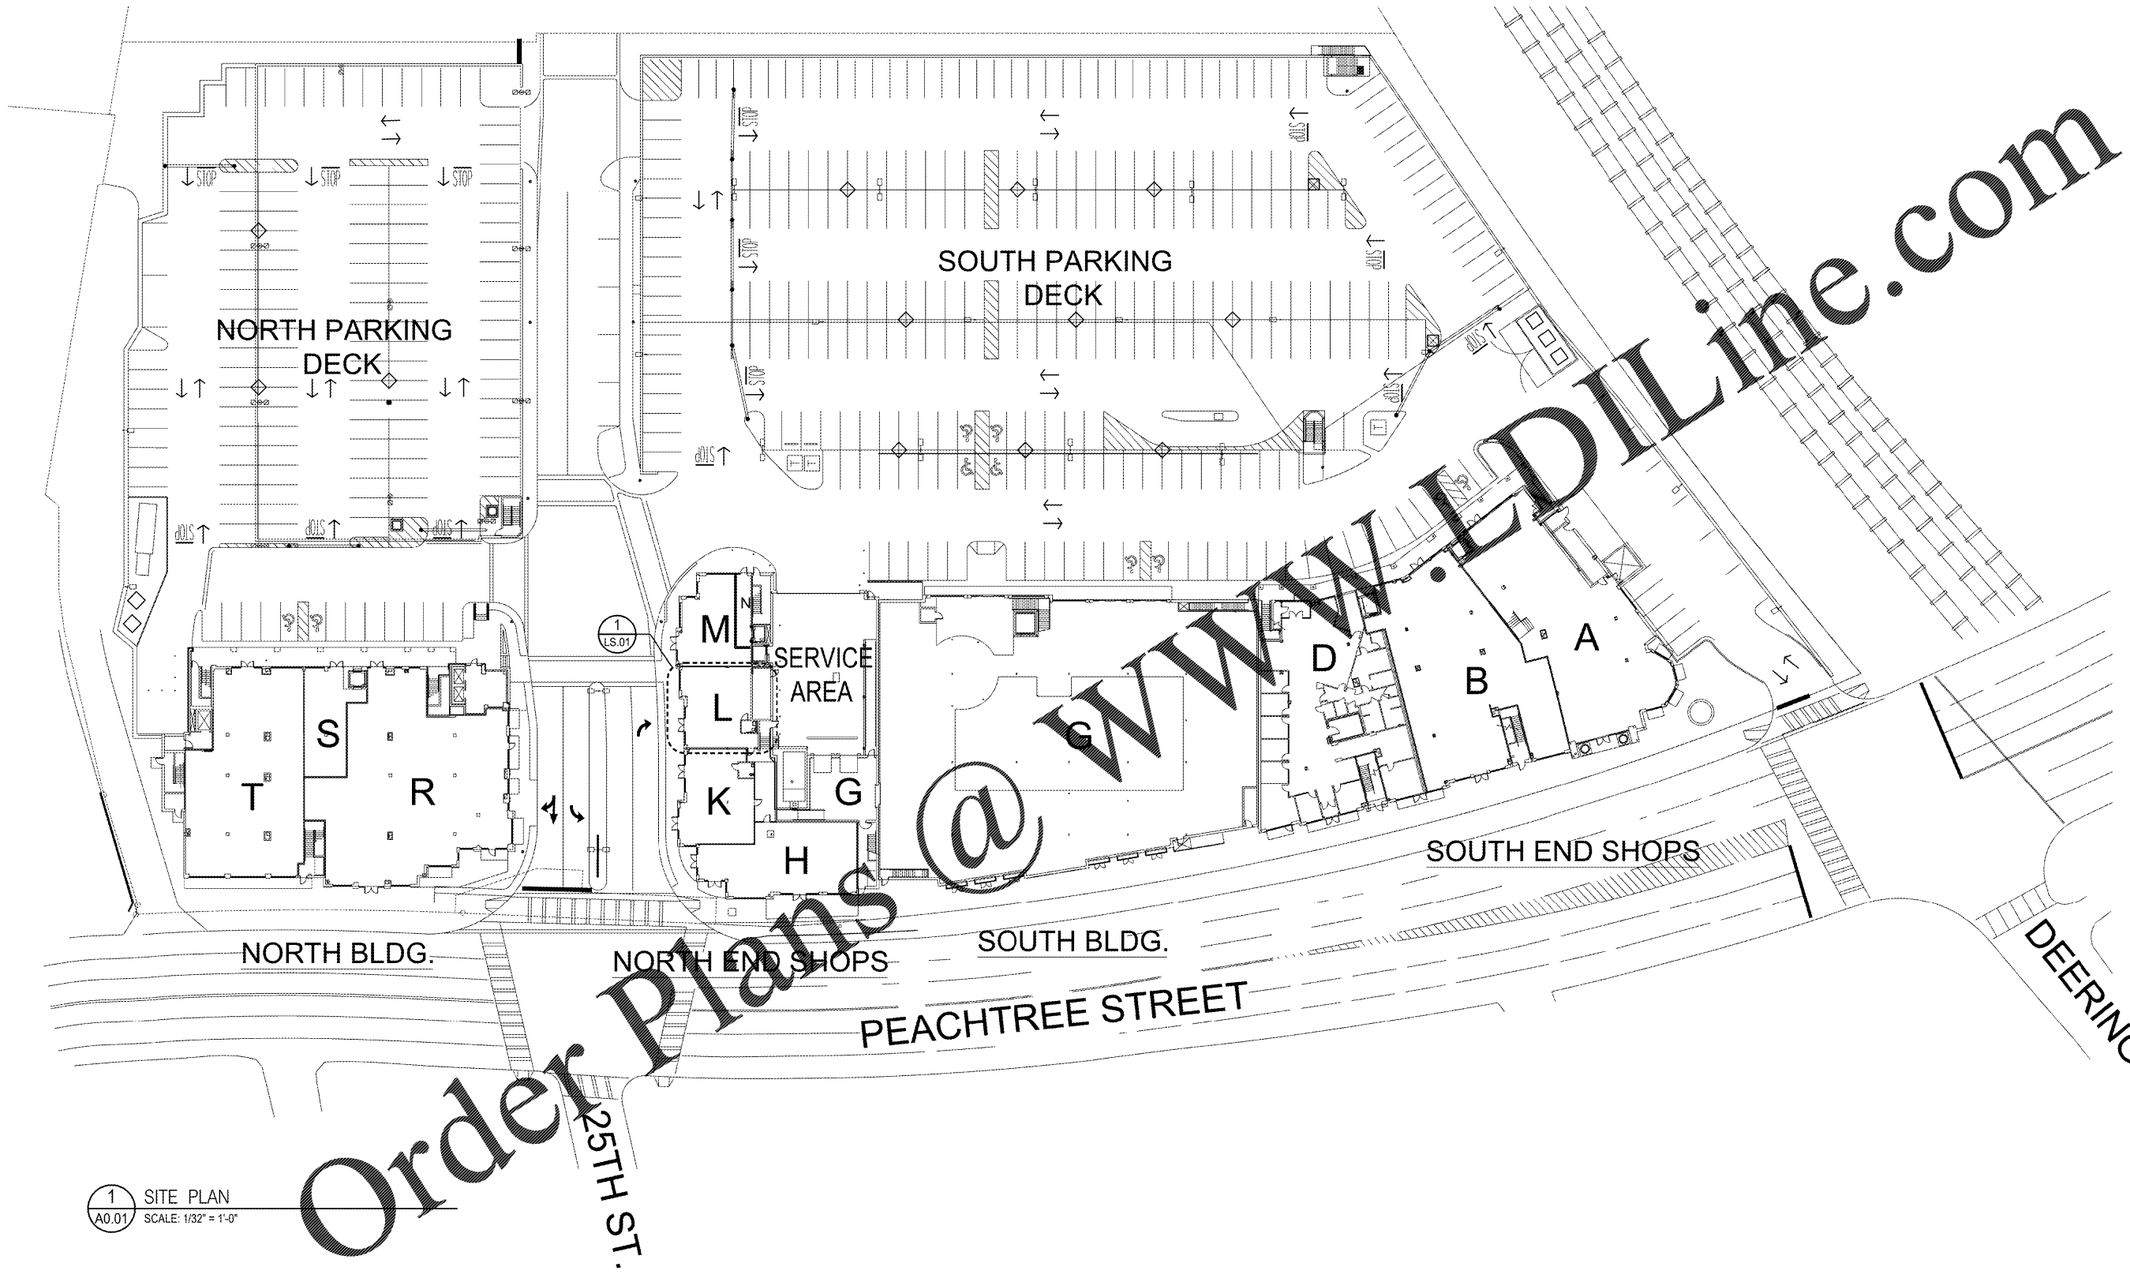

1 A0.01 SITE PLAN
SCALE: 1/32" = 1'-0"

Order Plans @ WWW.EDLine.com

ISSUES	
11.25.20	PERMIT SET

9Round - Atlanta
1745 Peachtree Road NW, Suite L
Atlanta, GA 30309

Project Number: 739.00

ISSUED FOR CONSTRUCTION

STRUCTURAL

M.E.P. & F.P.
WestSide Engineering
5525 Interstate North Parkway
Suite 200
Atlanta, GA 30328

Phone: 404-242-6240

CIVIL

STATE OF GEORGIA
ERIN W. LEWIT
CERTIFICATE NO. 029874
REGISTERED ARCHITECT

A0.01
SITE PLAN
1/32" = 1'-0"