1 NOTIFY FORSYTH COUNTY INSPECTOR 24 HOURS BEFORE THE BEGINNING PHASE OF CONSTRUCTION. (770) 781-2165.

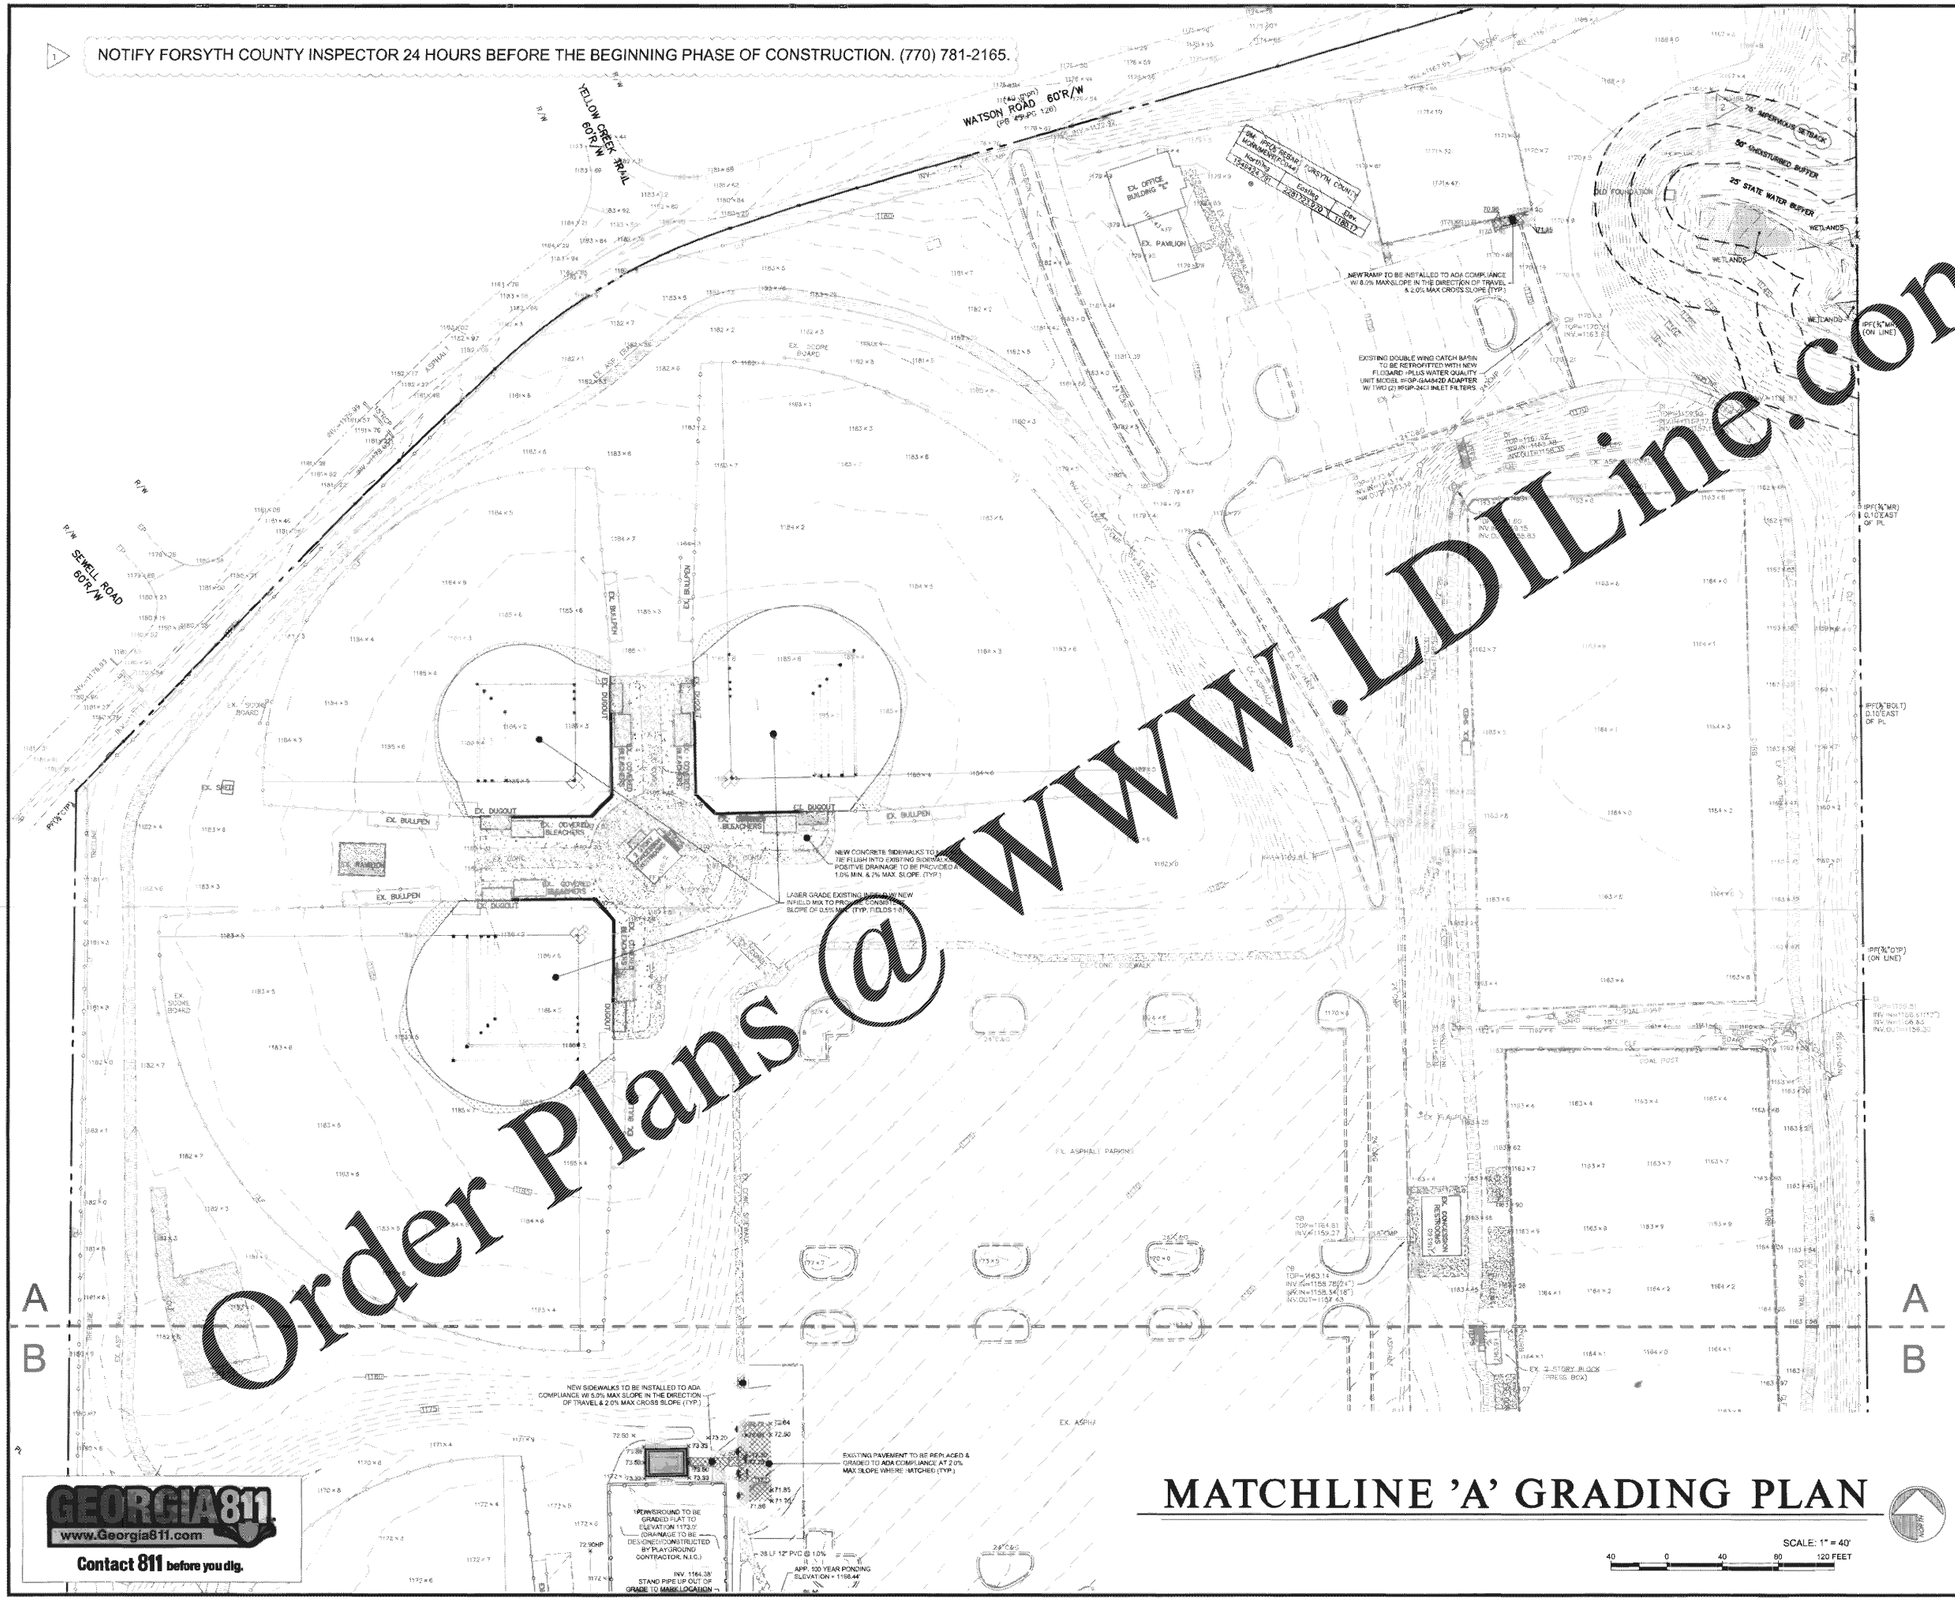

Order Plans @ WWW.LDILine.com

GEORGIA811 www.Georgia811.com Contact 811 before you dig.

MATCHLINE 'A' GRADING PLAN

SCALE: 1" = 40'

40 0 40 80 120 FEET

ROBERTSON LOIA ROOF ARCHITECTS & ENGINEERS
3460 Preston Ridge Road Suite 275 Alpharetta, GA 30005
770.674.2600 / www.rlrpc.com

GEORGIA REGISTERED PROFESSIONAL ENGINEER No. 34318 L. TAYLOR ROBERTSON 11/19/20

SAWNEE MOUNTAIN PARK IMPROVEMENTS
3995 WATSON ROAD, CUMMING, GEORGIA 30028

FOR:
FORSYTH COUNTY PARKS & RECREATION
P.O. BOX 2417, CUMMING, GEORGIA 30028

REVISIONS
1 COUNTY COMMENTS 10-27-2020
2 COUNTY COMMENTS 11-19-2020

SHEET TITLE: MATCHLINE 'A' GRADING PLAN

DATE: 09/09/2020

PROJECT NUMBER: 19323

SHEET NUMBER: C - 2A