Order Plans @ WWW.LDILine.com

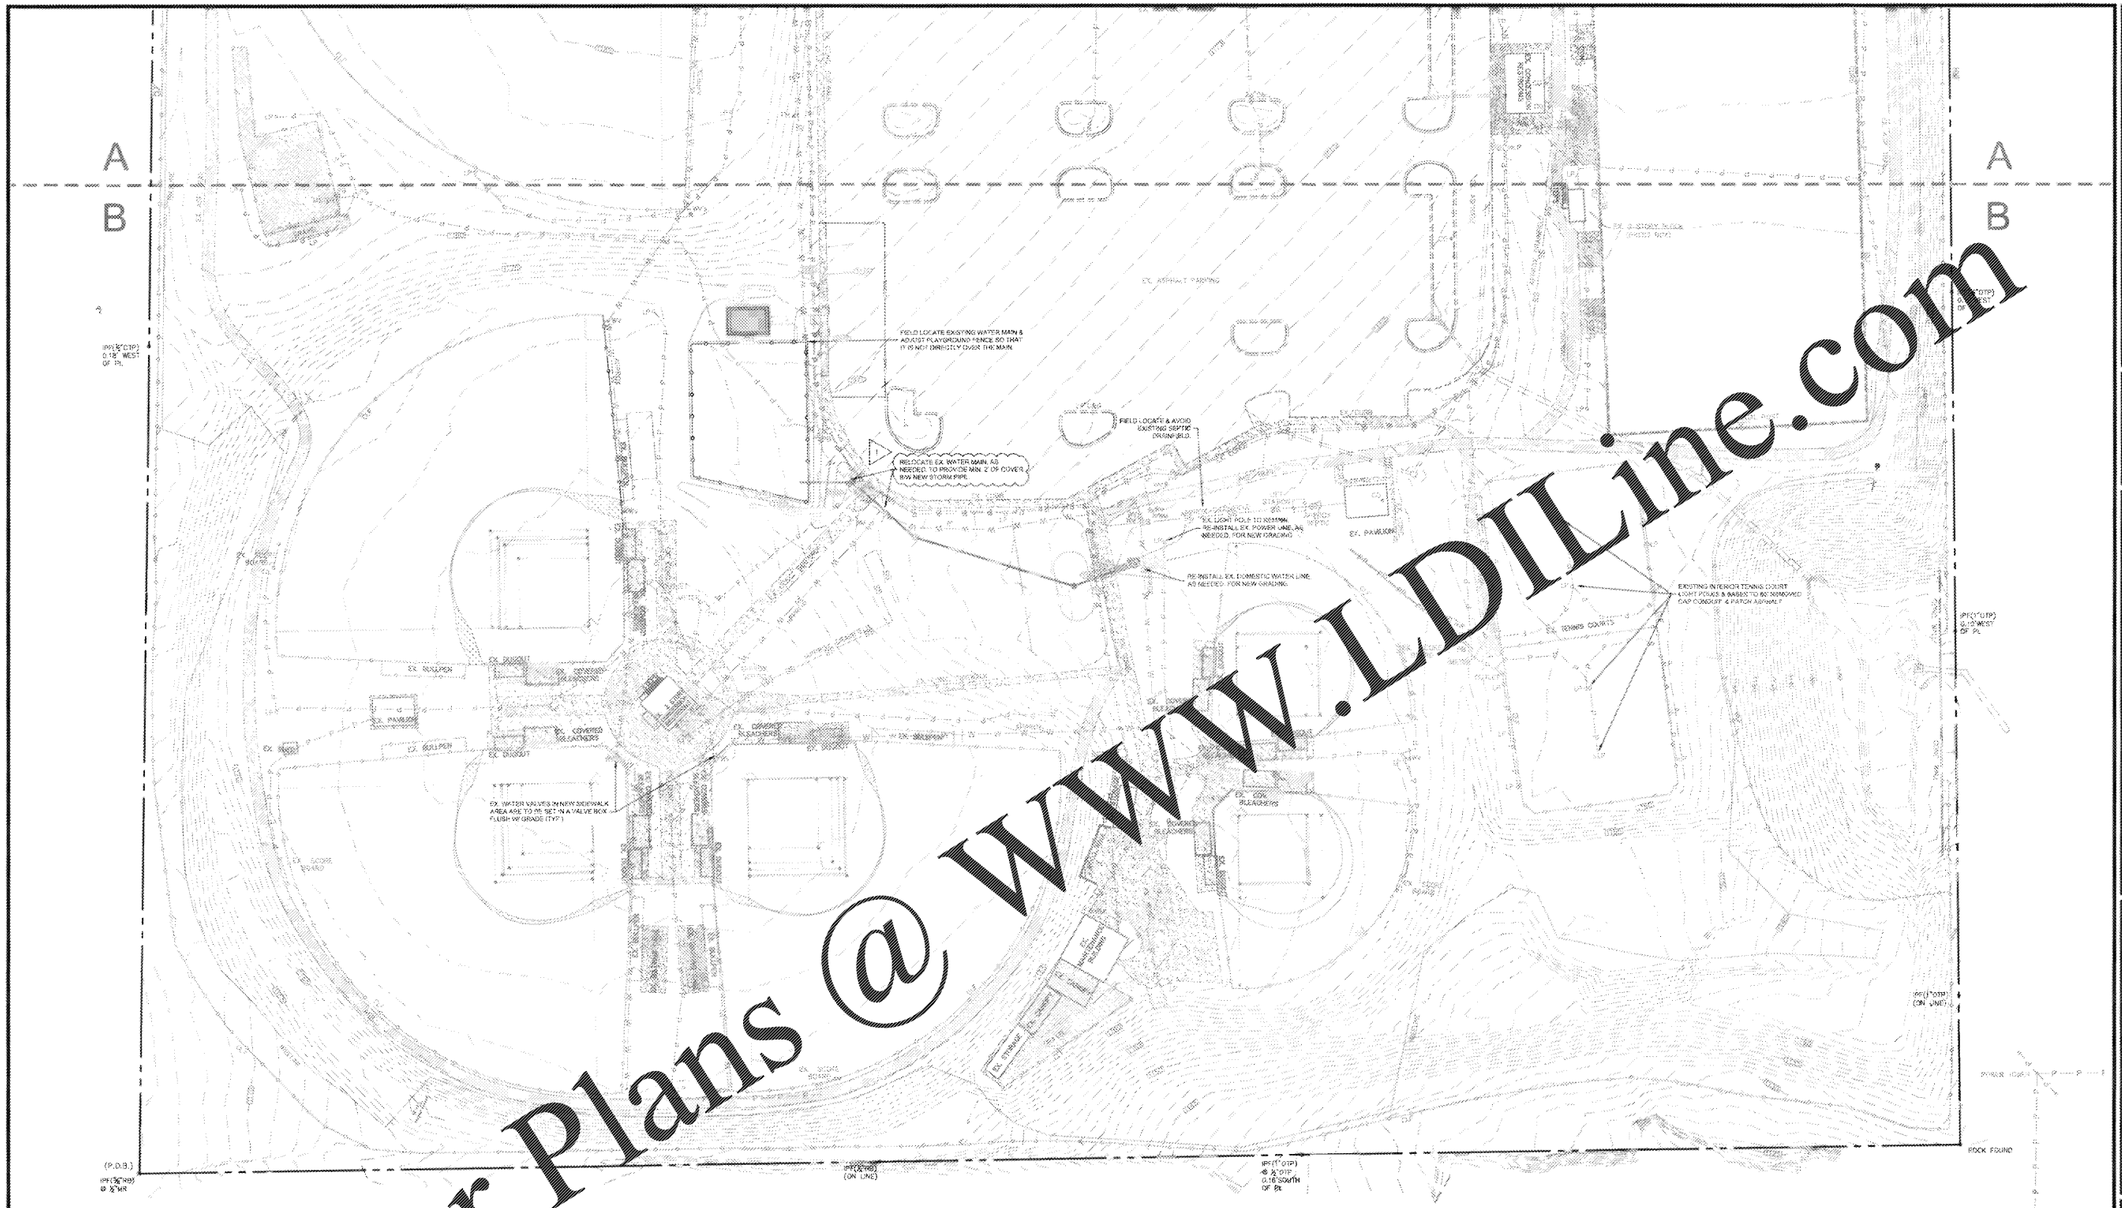

MATCHLINE 'B' UTILITY PLAN

SCALE: 1" = 40'

40 0 40 80 120 FEET

GEORGIA811 www.Georgia811.com Contact 811 before you dig.

ROBERTSON LOIA ROOF ARCHITECTS & ENGINEERS
3460 Preston Ridge Road Suite 275 Alpharetta, GA 30005
770.674.2666 / www.rlfpc.com

GEORGIA REGISTERED LANDSCAPE ARCHITECT TAYLOR ROBERTSON 12/8/20

SAWNEE MOUNTAIN PARK IMPROVEMENTS
3995 WATSON ROAD, CUMMING, GEORGIA 30028

FOR:
FORSYTH COUNTY PARKS & RECREATION
P.O. BOX 2417, CUMMING, GEORGIA 30028

REVISIONS
COUNTY COMMENTS 12-01-2020

MATCHLINE 'B' UTILITY PLAN

DATE: 09/09/2020

PROJECT NUMBER: 19323

SHEET NUMBER: C - 3B