1. NOTIFY FORSYTH COUNTY INSPECTOR 24 HOURS BEFORE THE BEGINNING PHASE OF CONSTRUCTION. (770) 781-2165.

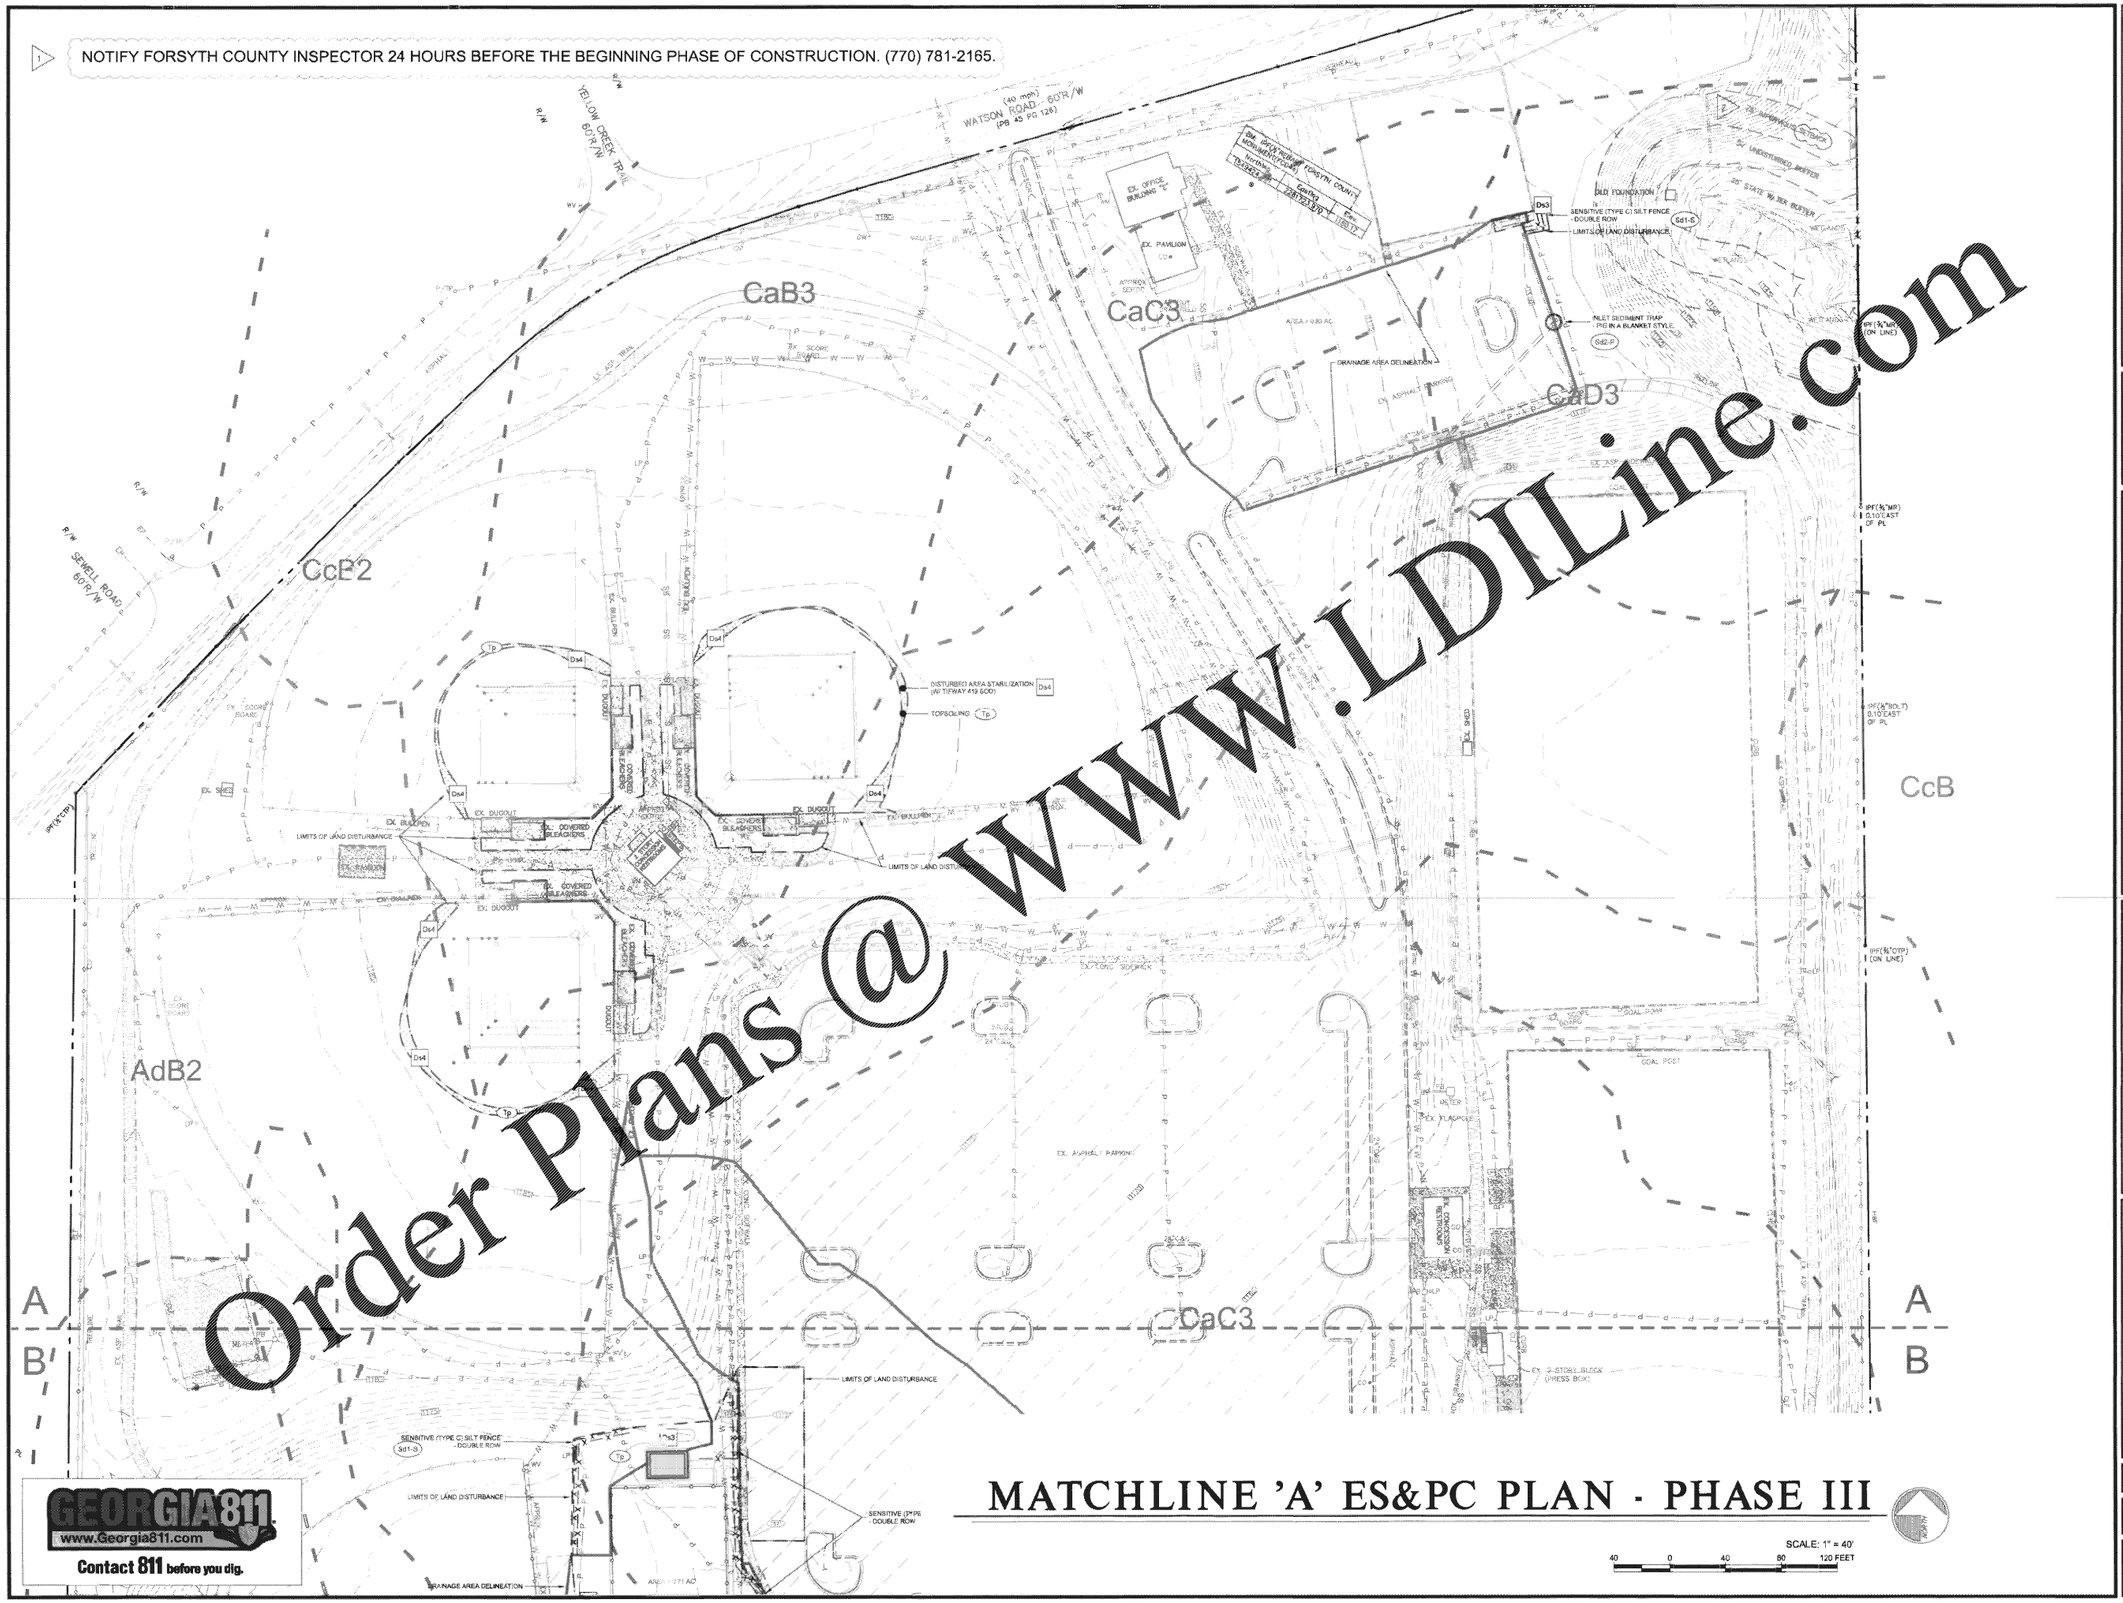

Order Plans @ WWW.LDILine.com

GEORGIA811
www.Georgia811.com
Contact 811 before you dig.

MATCHLINE 'A' ES&PC PLAN - PHASE III

SCALE: 1" = 40'
40 0 40 80 120 FEET

ROBERTSON LOIA ROOF
ARCHITECTS & ENGINEERS
3466 Preston Ridge Road, Suite 275, Alpharetta, GA 30005
770.674.1666 / www.rlrpc.com

GSWCC LEVEL II DESIGN
PROF. CERT.#0008010552

SAWNEE MOUNTAIN PARK IMPROVEMENTS
3995 WATSON ROAD, CUMMING, GEORGIA 30028

FOR: FORSYTH COUNTY PARKS & RECREATION
P.O. BOX 2417, CUMMING, GEORGIA 30028

REVISIONS
1 COUNTY COMMENTS 10-27-2020
2 COUNTY COMMENTS 11-19-2020

SHEET TITLE: MATCHLINE 'A' ES&PC PLAN - PHASE III

DATE: 09/09/2020
PROJECT NUMBER: 19323
SHEET NUMBER: C - 4.3A