NOTE:

1. SEE SHEET TA-3.1 FOR GENERAL PRODUCT PIPING LAYOUT. SEE SHEET TA-2.1 FOR SITE SPECIFIC TANK & PIPING INFORMATION.
2. SEE SITE ELECTRICAL PLAN FOR SITE SPECIFIC ELECTRICAL REQUIREMENTS LAYOUT
3. CONTRACTOR OF VERIFY PRODUCT CONFIGURATION AND PIPE PRODUCT ACCORDINGLY.

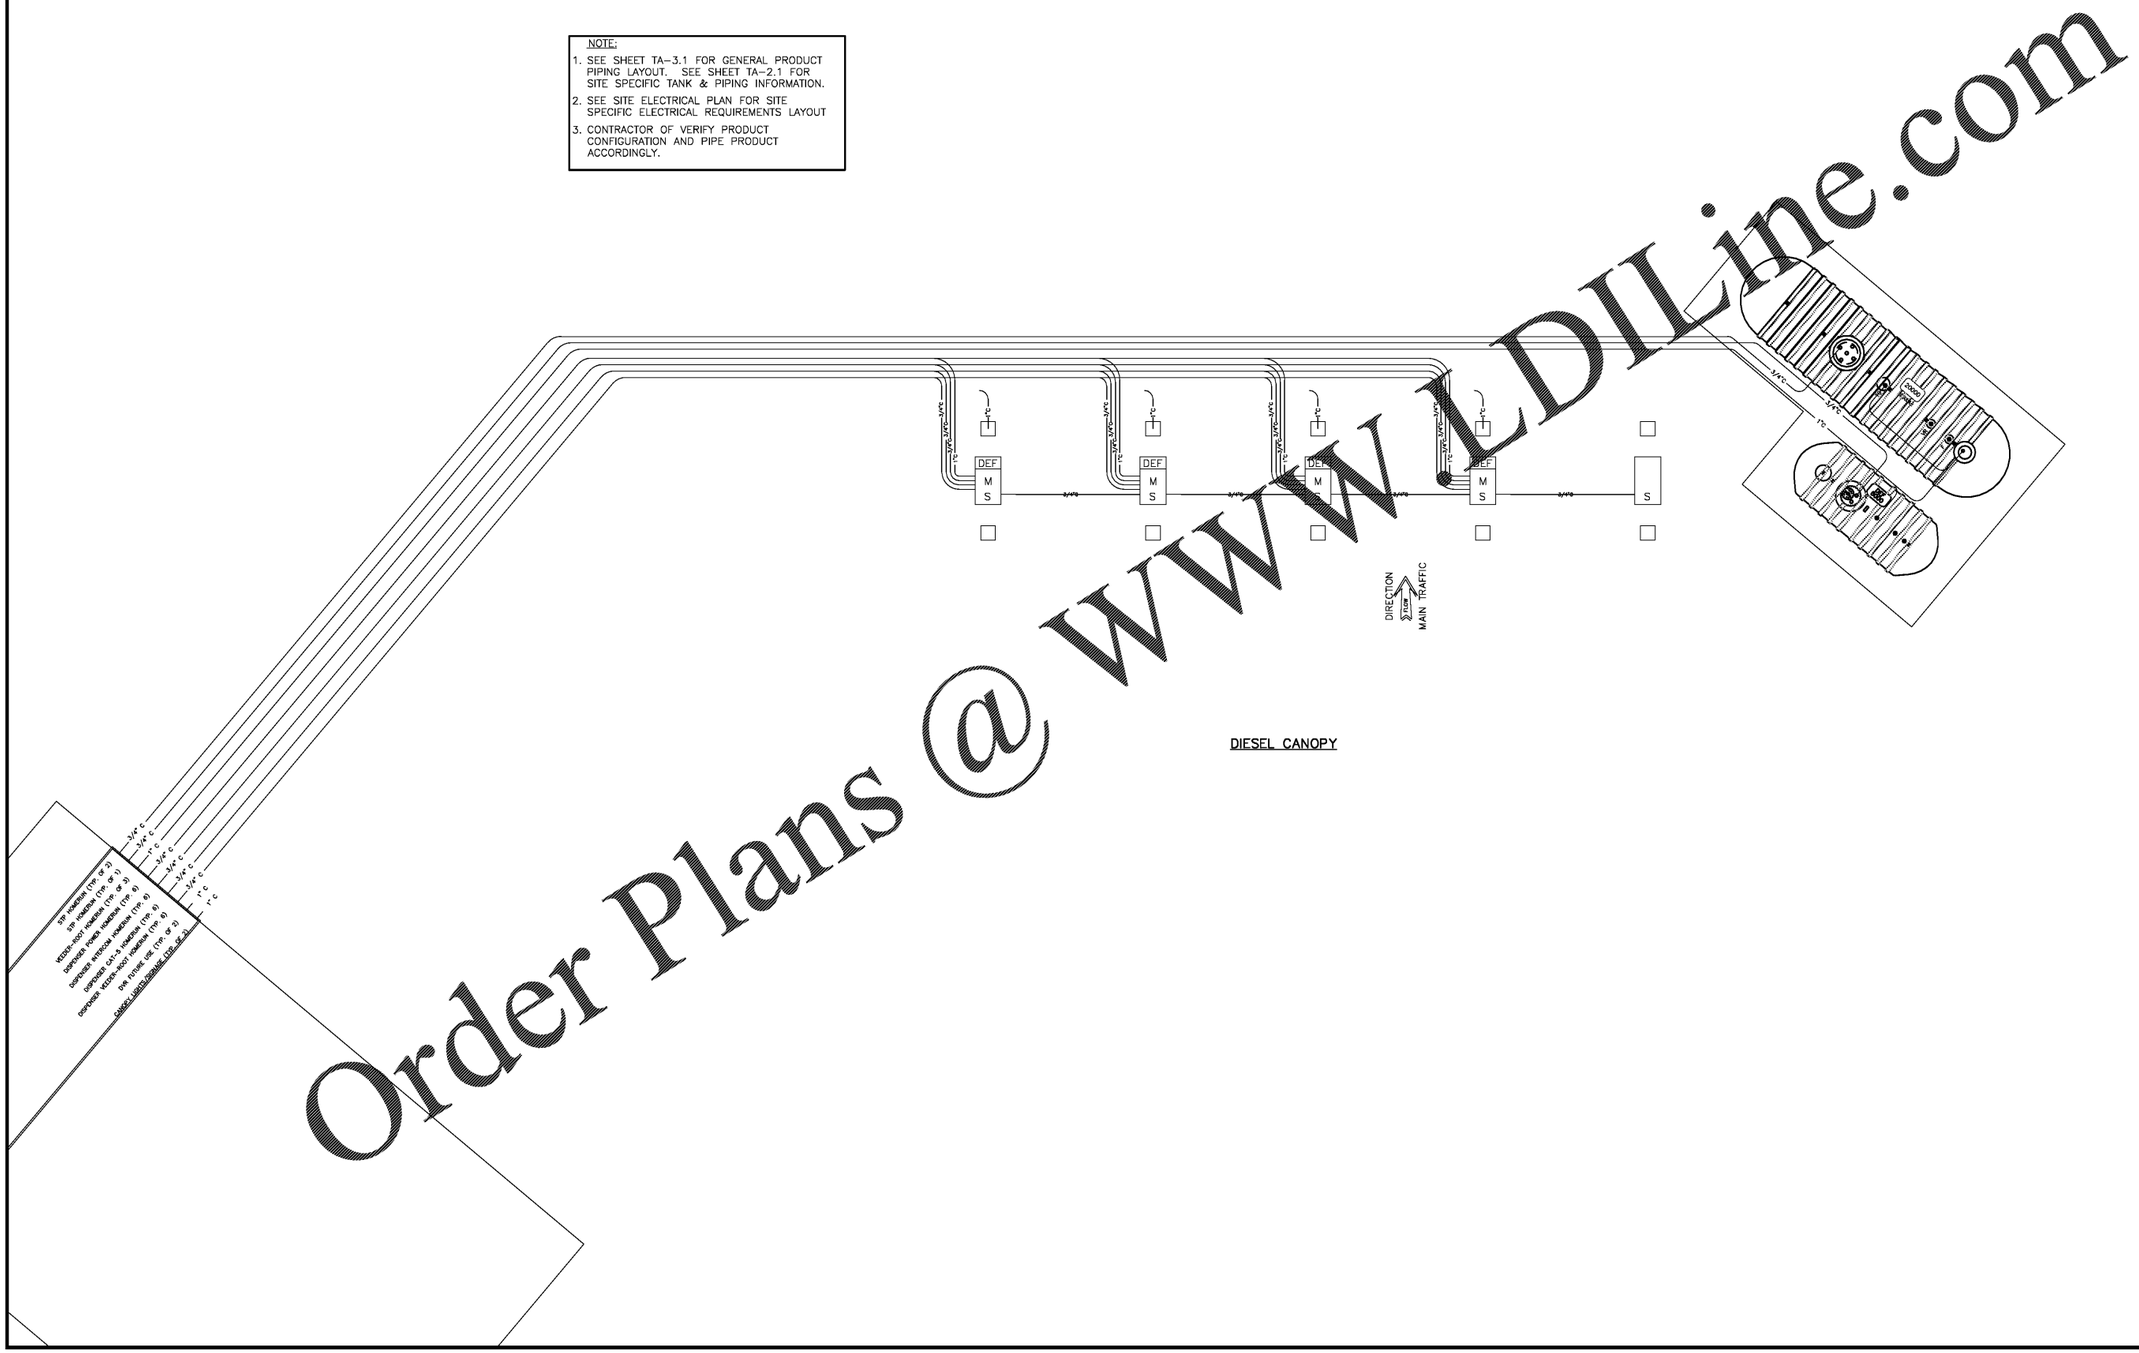

Order Plans @ WWW.LDILine.com

CLIENT:

CIRCLE K STORES, INC.

SOUTH ATLANTIC DIVISION
215 PENDLETON ST
WAYCROSS, GA 31501
PHONE: (912) 285-4011

DESIGN TEAM:

MDM SERVICES, INC.

engineering • environmental • construction
1055 KATHLEEN ROAD, LAKELAND, FLORIDA 33805
(863) 646-0130
FB #004857

TANK & PIPING PLANS & SPECIFICATIONS

NO.	DATE	REVISION DESCRIPTION

BID SET 11/3/2020

RICHARD R. MORRIS, P.E.
GA REG. # 010991

SITE ADDRESS:

CIRCLE K

1717 E 16th AVE.
CORDELE, CRISP COUNTY
GEORGIA

SCALE:	MDM JOB # 20183
DATE: 9/01/2020	
DESIGNED BY:	
DRAWN BY: JR	FILE NAME:
CHECKED BY:	

DRAWING TITLE:

CONDUIT & ELECTRICAL DTLS

SHEET NO:

TA-3.2