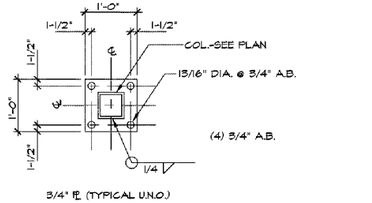

NOTES:

COLUMN TO BE CENTERED ON BASE ℄. (TYP.)

ANCHOR BOLT PROJECTION TO BE 4" (TYP. U.N.O.)

PROVIDE MIN. 1" NON-SHRINK GROUT BELOW BASE ℄.

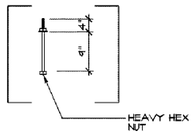

BASE PLATE DETAIL 1

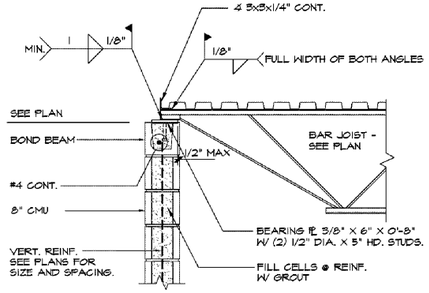

ROOF JOIST DETAIL 2

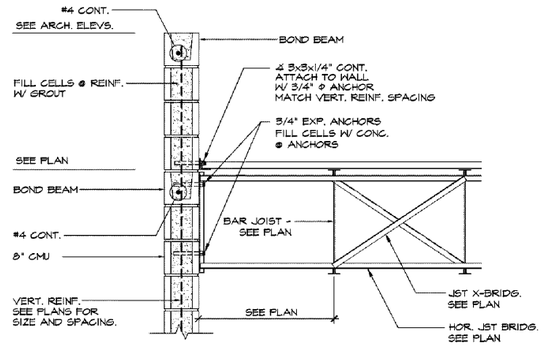

ANCHOR ADHESIVE SHALL BE "HILTI HIT HY 270"

DECK BEARING DETAIL 3

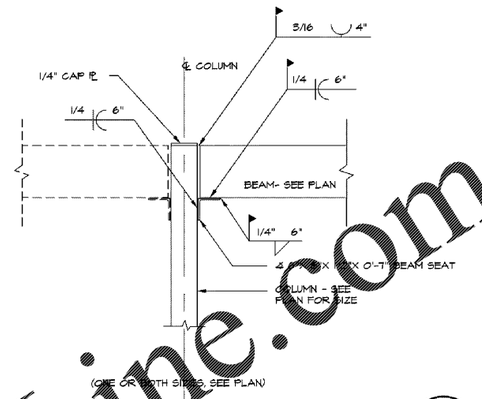

(ONE OR BOTH SIDES, SEE PLAN)

HSS BEAM / HSS COL DETAIL 4

METAL ROOF DECK SHALL BE SUPPLIED IN 36" WIDTHS. ROOF DECK SHALL BE ATTACHED TO EACH SUPPORT W/ SCREWS IN ACCORDANCE WITH ATTACH. PATTERN NOTED ON DRAWINGS. (SEE SCHEDULE BELOW FOR APPLICABLE ATTACH. PATTERN.) SCREWS SHALL BE #10 DRILL-POINT, SELF-TAPPING. METAL ROOF DECK SIDELAPS SHALL BE ATTACHED WITH INDICATED NUMBER OF SIDELAP FASTENERS BETWEEN SUPPORTS AS NOTED ON DRAWINGS. SIDELAP FASTENERS SHALL BE #10 DRILL-POINT, SELF-TAPPING SCREWS. MINIMUM SIDELAP ATTACHMENT SHALL BE ONE FASTENER AT MIDPOINT OF DECK SPAN BETWEEN SUPPORTS. ATTACHMENT AT PERIMETER OF DECK SHALL BE EQUAL TO ATTACHMENT AT DECK SHEET LAPS AND DECK SHEET ENDS. ANY PARTIAL OR SKEWED SHEETS SHALL BE ATTACHED AT EVERY FLUTE REGARDLESS OF DECK WELD PATTERN.

RESERVED 5

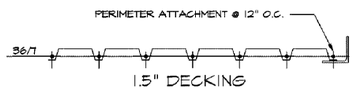

DECK ATTACHMENT DETAIL 6

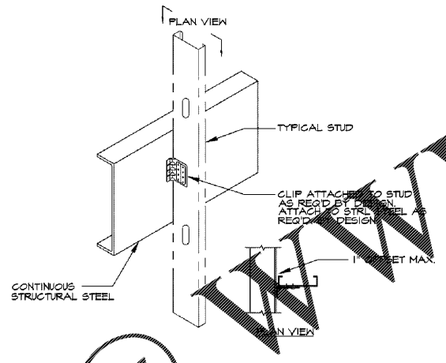

STUD CONNECTION DETAIL 7

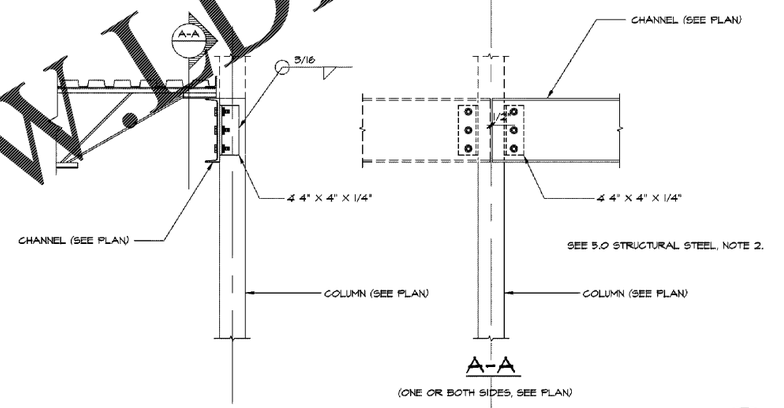

CHANNEL / HSS COL DETAIL 8

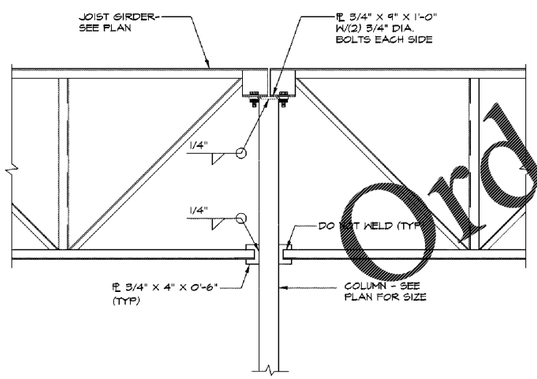

JOIST GIRDER TO COLUMN 9

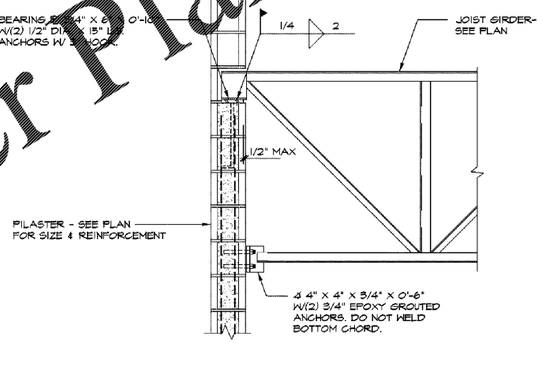

JOIST GIRDER TO PILASTER 10

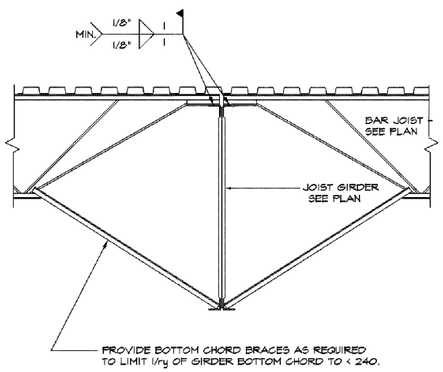

ROOF JOIST DETAIL 11

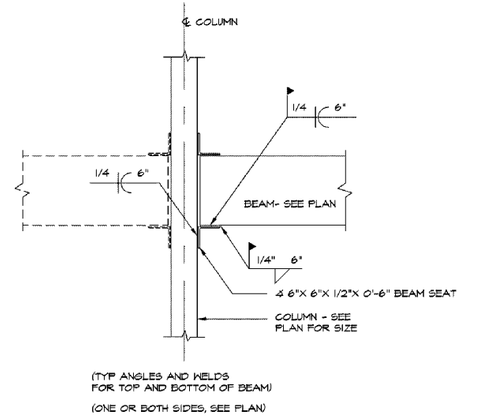

(TYP ANGLES AND WELDS FOR TOP AND BOTTOM OF BEAM)

(ONE OR BOTH SIDES, SEE PLAN)

HSS BEAM / HSS COL DETAIL 12

JACK L. BELL, PE
2975 Abbotswell Drive
Alpharetta, GA 30022
Ph: (404) 406-6672
jbell@bellsouth.net

MaxDesignGroup
Architecture · Planning · Interiors
2862 Buford Highway
Suite 106
Duluth, Georgia 30096
Tel: 770-910-9740
Cell: 770-530-5245
Email: rmaxian@maxdesignp.com

THIS DRAWING IS THE PROPERTY OF MAXDESIGN GROUP, AND IS NOT TO BE REPRODUCED IN WHOLE OR IN PART. IT IS NOT TO BE USED ON ANOTHER PROJECT AND SHALL BE RETURNED UPON REQUEST.

PROFESSIONAL SEAL:

GEORGIA REGISTERED No. 18701 PROFESSIONAL ENGINEER JACK LANCE BELL

PROJECT TITLE:

MARKET PLACE AT LOCUST GROVE SHOPS PHASE 2

LOCUST GROVE, GEORGIA

PROJECT INFO:

4959 BILL GARDNER PARKWAY
LOCUST GROVE, GA 30248

OWNER:

IP ILG, LLC

JACOB LANG
912.655.3438

PRINT RECORD

Description	Date
ISSUED FOR CONSTRUCTION	11.23.2020

REVISION

No.	Description	Date

FRAMING DETAILS

Project number	D20-101
Date	11/23/2020
Drawn by	J.L.B.
Checked by	R.M.M.

S-401

Scale 3/4" = 1'-0"

ISSUED FOR CONSTRUCTION

11/6/2020 3:32:13 PM

WWW.IDILine.com
Order Plans @