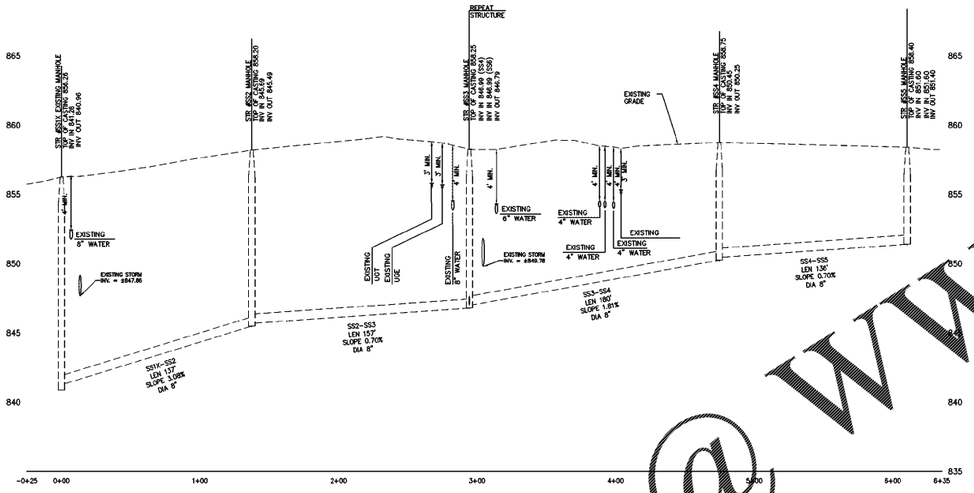

EXISTING
SS1X TO SS5
scale: 1"=40' horizontal
1"=4' vertical

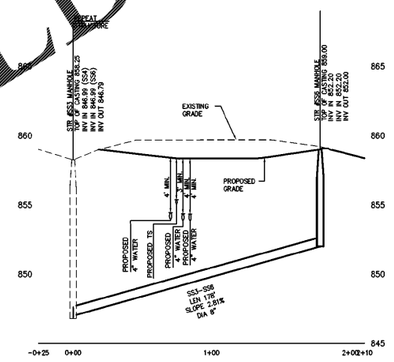

SS3 TO SS6
scale: 1"=40' horizontal
1"=4' vertical

Order Plans @ WWW.LDILine.com

Know what's below
Call before you dig

EXISTING CONDITIONS NOTE

THE EXISTING CONDITIONS WERE TAKEN FROM THE DESIGN PLANS FOR THE WALMART DEVELOPMENT PREPARED BY WOLVERTON & ASSOCIATES LAST REVISED 8/5/10 AND THE PHASE I SHOPS DEVELOPMENT PREPARED BY WOLVERTON & ASSOCIATES LAST REVISED 2/24/13. CONTRACTOR SHALL FIELD VERIFY EXISTING CONDITIONS PRIOR TO STARTING CONSTRUCTION. IN THE EVENT OF A DISCREPANCY ADVERSELY AFFECTING CONSTRUCTION, THE CONTRACTOR SHALL NOTIFY THE OWNER PRIOR TO PROCEEDING.

SANITARY SEWER PROFILES

Wolverton & Associates
Consulting Engineers + Land Surveyors
6745 Sugarloaf Parkway - Suite 100 - Duluth, Georgia 30097
Phone: (770) 447-6999 - Fax: (770) 447-9070
www.wolverton-assoc.com

GSWCC LEVEL II
DESIGN PROFESSIONAL
CERTIFICATION #2963

Project Title
MARKET PLACE AT LOCUST GROVE SHOPS
LOCUST GROVE, HENRY COUNTY, GA
BY: STLC, LLC C/O VERDURA RESOURCES
ATLANTA, GA 30341

REVISIONS	BY

DRAWN BY	DMH
CHECKED BY	CLM
DATE:	01/30/13
SCALE:	1"= 40'
JOB No.	11-174

SHEET NUMBER
SS-1
OF SHEETS

11-174 V-2.DWG

USER: Rynch - Mar 11, 2013 - 9:56am
Z:\Site Dept\2011\11-174 Locust Grove, GA\Production Drawings\11-174 V-2.dwg