NOTE

RTU CURBS, CONDENSING UNIT PLATFORM, AND BOOTH VENT STACK CURBS TO BE PROVIDED BY THE METAL BUILDING MANUFACTURER

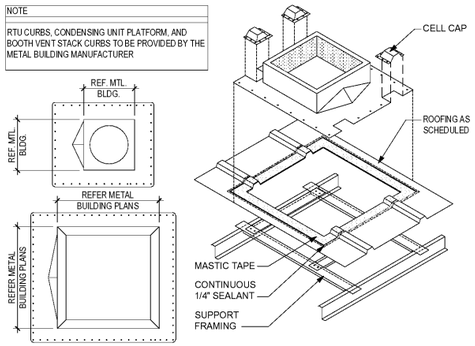

04 BOOTH VENT CURB (TYP)

1/2" = 1'-0"

NOTE

RTU CURBS, CONDENSING UNIT PLATFORM, AND BOOTH VENT STACK CURBS TO BE PROVIDED BY THE METAL BUILDING MANUFACTURER

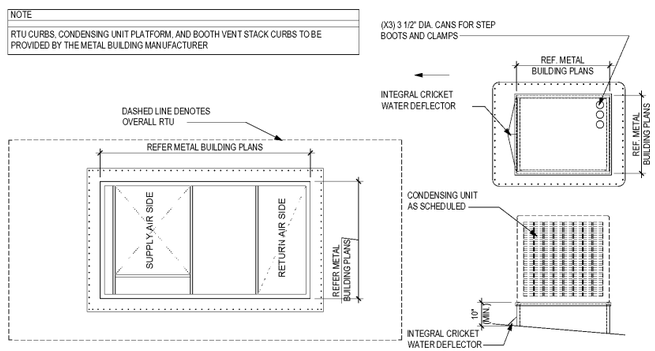

03 RTU CURB & COND. PLATFORM

3/8" = 1'-0"

SHEET NOTES

1. ALL DIMENSIONS NOTED OR SHOWN ARE TAKEN FROM FACE OF STUD/GIRT UNLESS NOTED OTHERWISE.
2. GC TO COORDINATE WITH METAL BUILDING & PAINT BOOTH MANUFACTURER ON FINAL CURB LOCATIONS

KEY NOTES

- A12.10 GUTTER - (PROVIDED BY PEMB).
- A12.20 PRE-FINISHED METAL BUILDING "R" PANEL ROOFING.
- A12.30 METAL DOWNSPOUT - (PROVIDED BY THE METAL BUILDING). REF TO EXT ELEVATIONS.
- A12.40 PRE. MANUFACTURED CANOPY BY G.C. (REF. TO FINISH SCHEDULE- CP-1)
- A12.50 PRE-FINISHED TAPERED SHEET METAL COPING BY THE GC
- A12.60 NOT USED
- A12.70 END WALL ROOF CAP (PROVIDED BY PEMB).
- A12.80 RTU - CURB & SCREENING (PROVIDED BY METAL BUILDING AND INSTALLED BY GC) REF: MECH
- A12.90 PAINT BOOTH CURBS (PROVIDED BY THE METAL BUILDING AND COORDINATED WITH THE PAINT BOOTH VENDOR).
- A12.100 MISCELLANEOUS VENT (BOOTS TO BE PROVIDED BY THE GC).
- A12.110 AHU CONDENSER UNITS. CURB PROVIDED BY METAL BUILDING AND INSTALLED BY GC
- A12.130 LINE OF ROOF PURLIN
- A12.140 LINE OF ROOF RAFTER
- A12.170 MECH. EQUIPMENT CURB (PROVIDED BY METAL BUILDING AND INSTALLED BY GC)
- A12.180 NOT USED

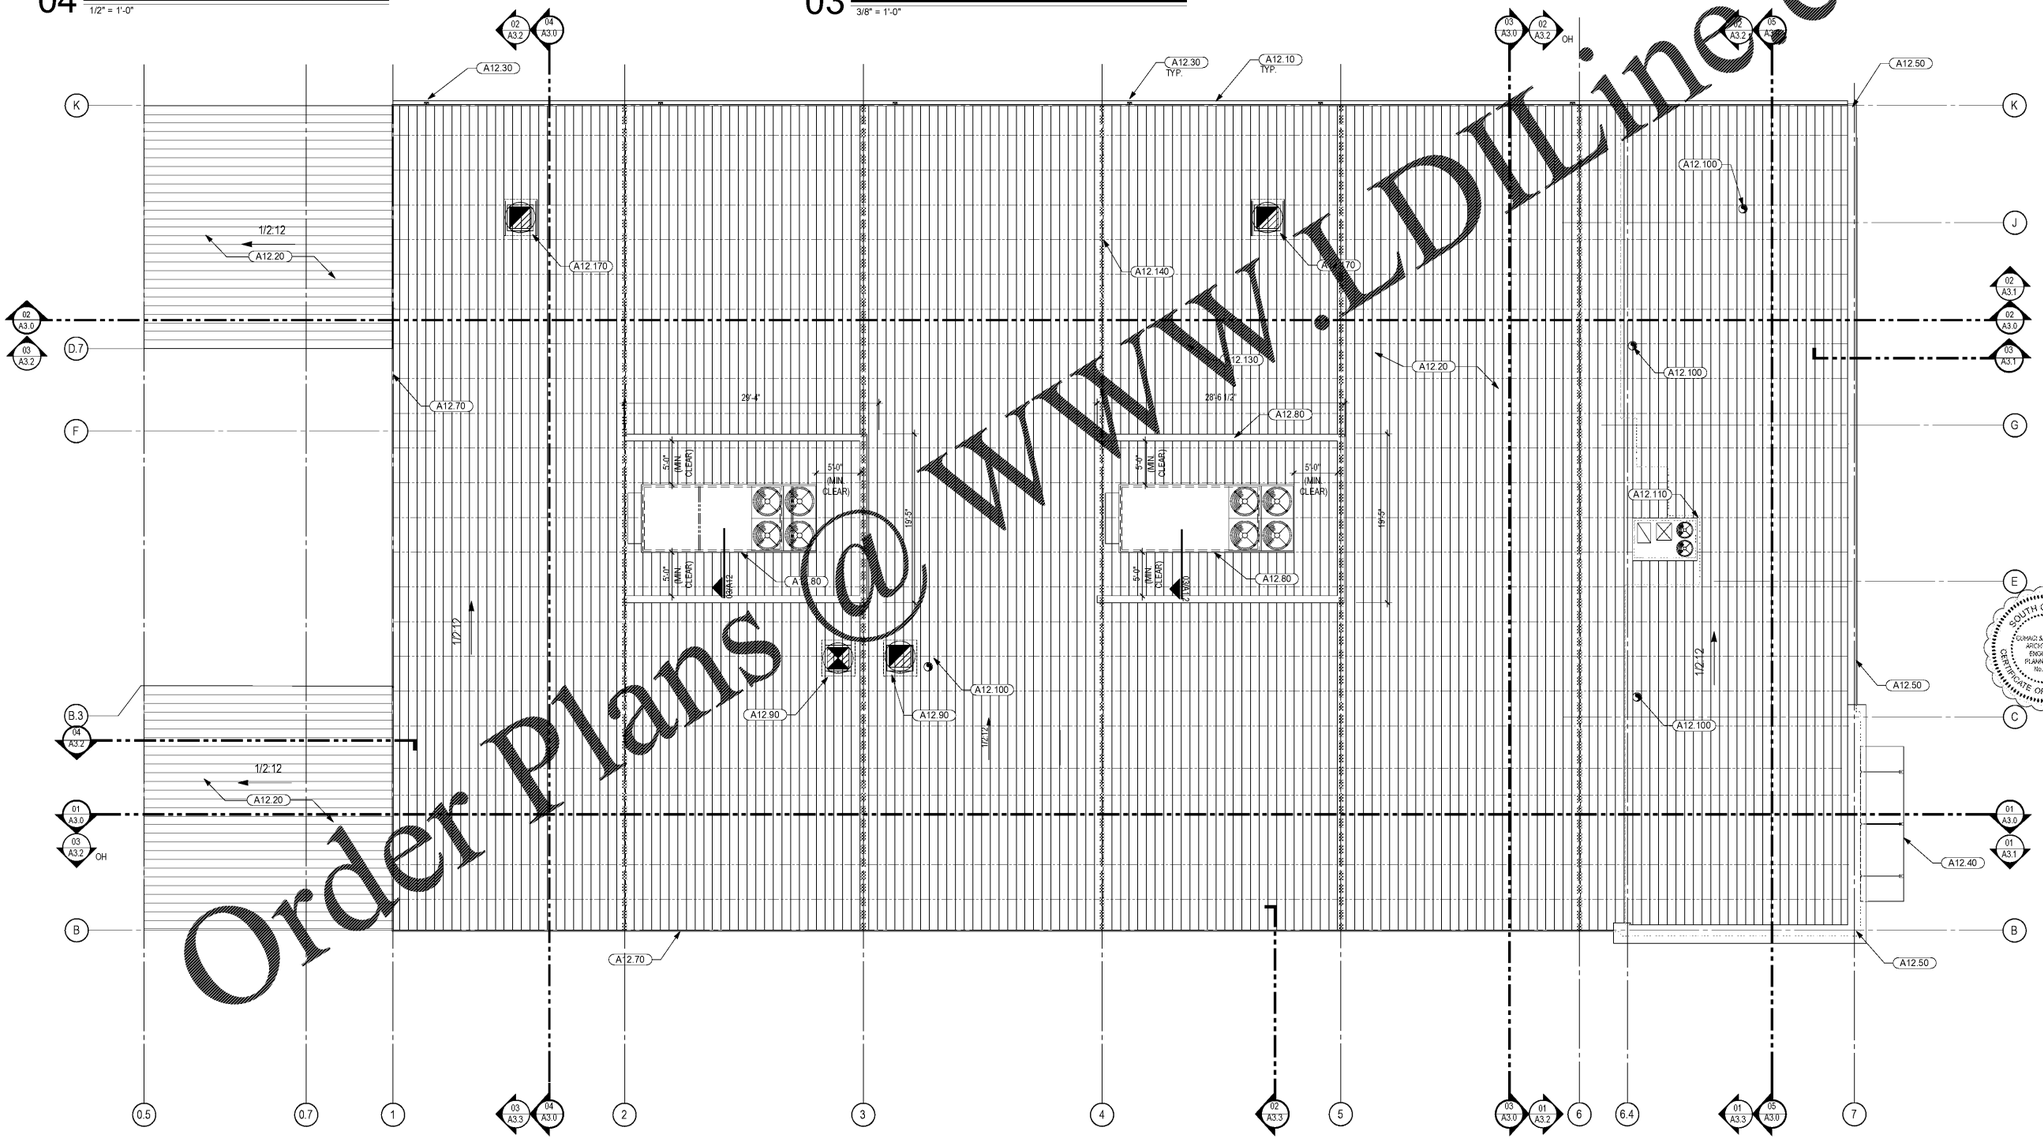

Order Plans @ WWW.LDLine.com

BID SET 10/28/2020 01 ROOF PLAN

1/8"=1'-0"

1925 Prospect Ave.
Orlando, FL 32814
P (407) 661-9100
F (407) 661-9101
www.c-p.com
Florida Corporate Certificate #AA C000526

Cubaci & Peterson
Architects Engineers Planners
ORLANDO • PHILADELPHIA

CLIENT NAME
Cross Development
4336 Marsh Ridge
Carrollton, TX 75010

PROJECT NAME
Caliber Collision Five Forks (161)
1215 East Butler Rd
Greenville, SC 29607

SHEET TITLE
Roof Plan

STATE OF SOUTH CAROLINA
JEFFREY R. SUCHJAN
Orlando, FL
No. 8671
REGISTERED ARCHITECT
10/22/2020

SOUTH CAROLINA
CUBACI & PETERSON ARCHITECTS ENGINEERS PLANNERS INC.
No. 3597
CERTIFICATE OF AUTHORIZATION

RELEASE
1 PERMIT COMMENTS RESPONSE - 09/22/2020

PROJECT NO. 2300057
DATE 07/08/2020
DRAWN JJ
CHECKED CD

COPYRIGHT © All reports, plans, specifications, computer files, field data, notes and other documents and instruments of service prepared by Cubaci & Peterson, LC & P, as instruments of service remain the property of Cubaci & Peterson, LC & P. LC & P shall retain all common law, statutory and other reserved rights, including the copyright thereto. Any use or reproduction of this document without written permission from LC & P is a violation of federal copyright law.

A1.2