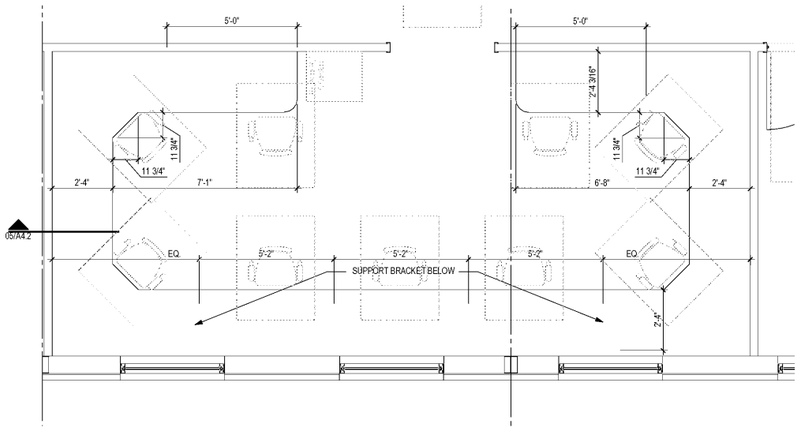

04 BULLPEN COUNTERTOP
3/8"=1'-0"

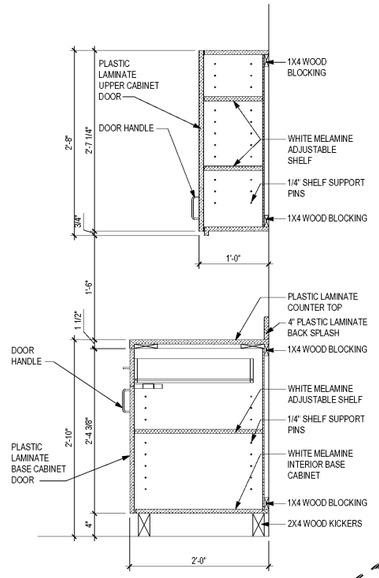

03 SECTION @ BREAK ROOM
1" = 1'-0"

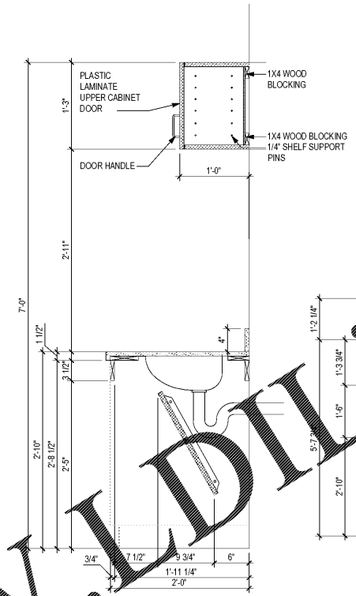

02 SINK SECTION
SCALE: 1" = 1'-0"

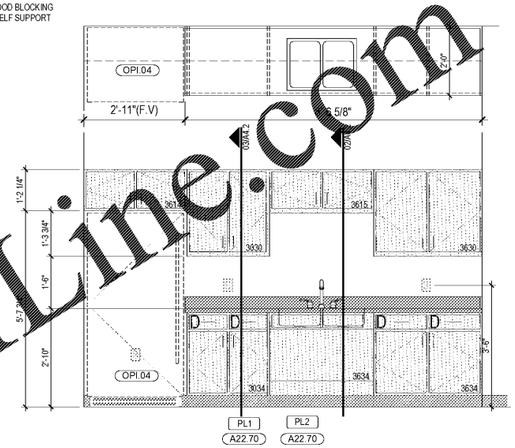

01 BRK RM CAB PLAN & ELEVATION
1/2"=1'-0"

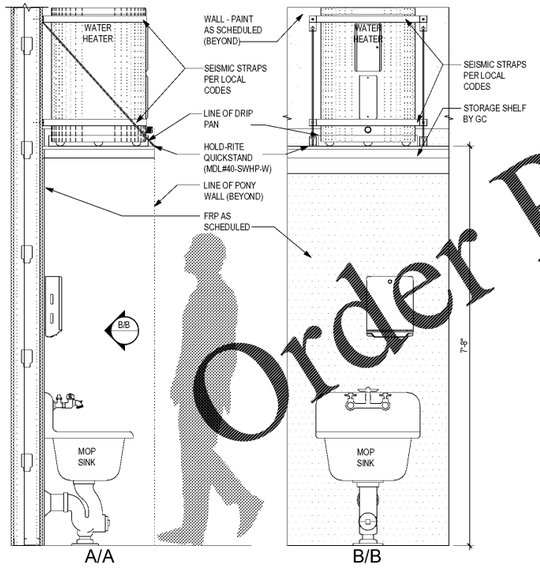

08 WATER HEATER TANK SUPPORT
3/4" = 1'-0"

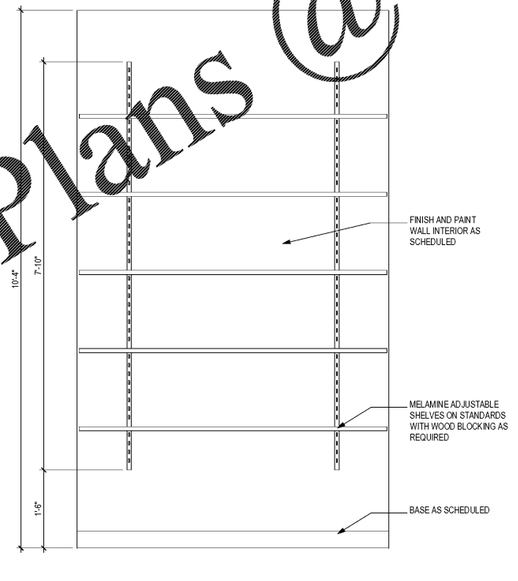

07 ELEVATION @ CLOSET 107
3/4"=1'

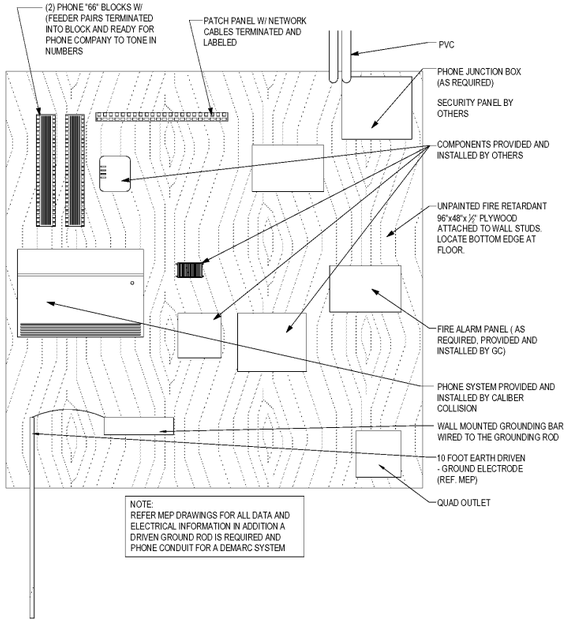

06 TELEPHONE BACKBOARD LAYOUT
1 1/2" = 1'-0"

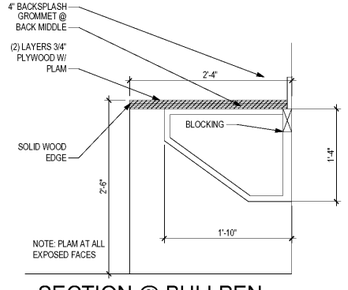

05 SECTION @ BULLPEN
1" = 1'-0"

Order Plans @ WWW.LDLine.com

BID SET 10/28/2020

Cuevas & Peterson
Architects Engineers Planners
ORLANDO • PHILADELPHIA
1925 Prospect Ave.
Orlando, FL 32814
P (407) 661-9100
F (407) 661-9101
www.c-p.com
Florida Corporate Certificate #AA C000526

CLIENT NAME
Cross Development
4336 Marsh Ridge
Carrollton, TX 75010

PROJECT NAME
Caliber Collision Five Forks (161)
1215 East Butler Rd
Greenville, SC 29607

SHEET TITLE
Millwork Details

STATE OF SOUTH CAROLINA
JEFFREY R. SUCHAN
Orlando, FL
No. 8671
REGISTERED ARCHITECT
10/22/2020

SOUTH CAROLINA
CUEVAS & PETERSON ARCHITECTS ENGINEERS PLANNERS INC.
No. 2669
CERTIFICATE OF AUTHORIZATION

RELEASE	
1	PERMIT COMMENTS RESPONSE - 09/22/2020

PROJECT NO.	DATE	DRAWN	CHECKED
2200057	07/08/2020	JJ	CD

A4.2

COPYRIGHT © - All reports, plans, specifications, computer files, field data, notes and other documents and instruments of service prepared by Cuevas & Peterson, C & P, are instruments of service contained the property of C & P. C & P shall retain all common law, statutory and other reserved rights, including the copyright thereto. Any use or reproduction of this document without written permission from C & P is a violation of federal copyright law.