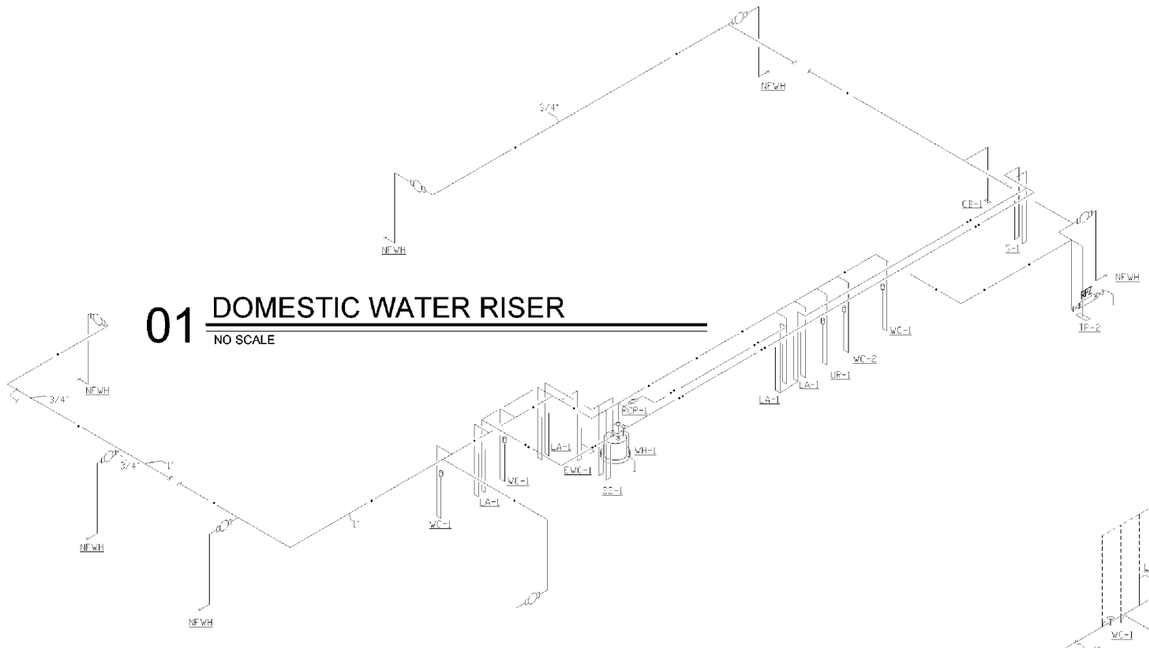

01 DOMESTIC WATER RISER

NO SCALE

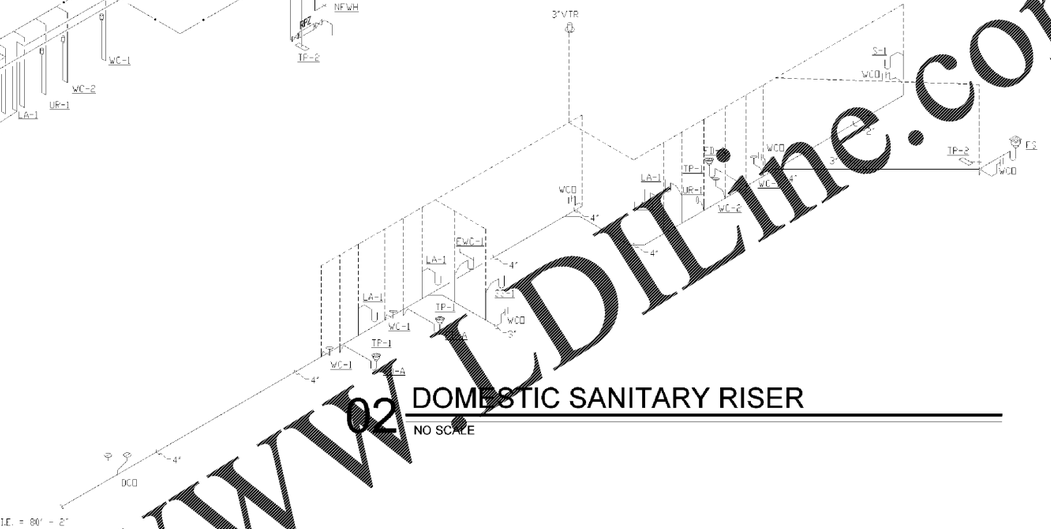

02 DOMESTIC SANITARY RISER

NO SCALE

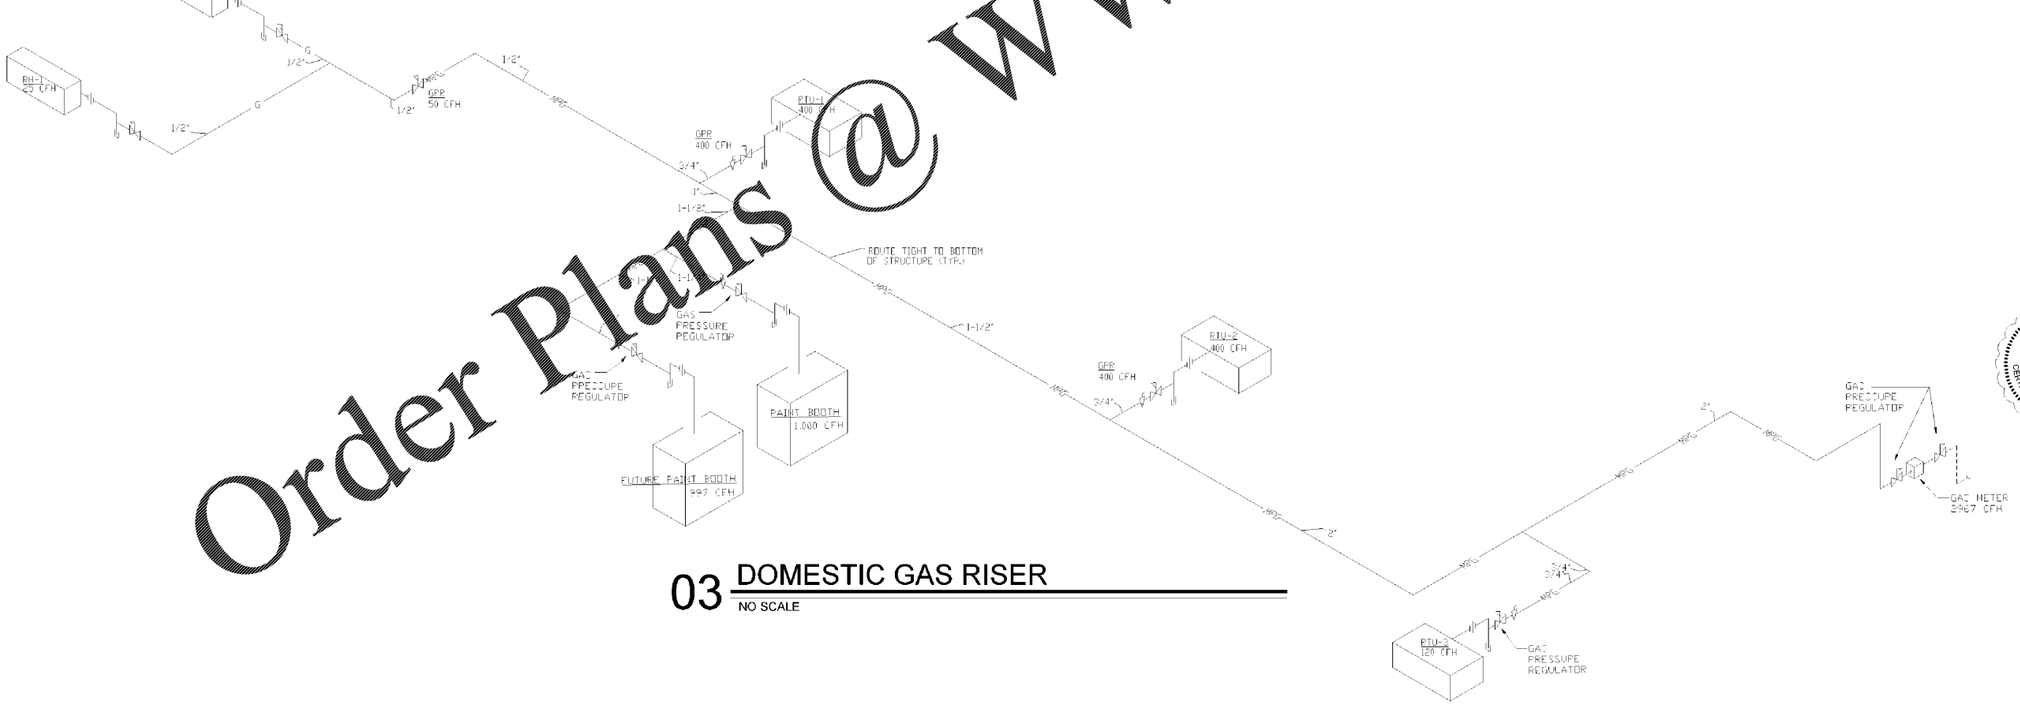

03 DOMESTIC GAS RISER

NO SCALE

Order Plans @ www.LDILine.com

BID SET 10/28/2020

1925 Prospect Ave.
Orlando, FL 32814
P (407) 661-9100
F (407) 661-9101
www.c-p.com
Florida Corporate Certificate # AA C000536

Cumaci & Peterson
Architects Engineers Planners
ORLANDO • PHILADELPHIA

CLIENT NAME
Cross Development
4336 Marsh Ridge
Carrollton, TX 75010

PROJECT NAME
Caliber Collision Five Forks (161)
1215 East Buller Rd.
Greenville, SC 29607

SHEET TITLE
Plumbing Risers

SOUTH CAROLINA LICENSED PROFESSIONAL ENGINEER
JOSE I. DIAZ VAZQUEZ
No. 36578
CUMACI & PETERSON ARCHITECTS ENGINEERS PLANNERS INC
No. 2597
CERTIFICATE OF AUTHORIZATION
07/09/2020

RELEASE

PROJECT NO. 2200957
DATE 07/09/2020
DRAWN BR
CHECKED EAC

P0.4

COPYRIGHT © - All drawings, plans, specifications, computer files, field data, notes and other documents are instruments of service prepared by the Cumaci & Peterson, C & P, and shall remain the property of C & P. C & P shall retain all common law, statutory and other reserved rights, including the copyright thereto. Any use or reproduction of this document without written permission from C & P is a violation of federal copyright laws.