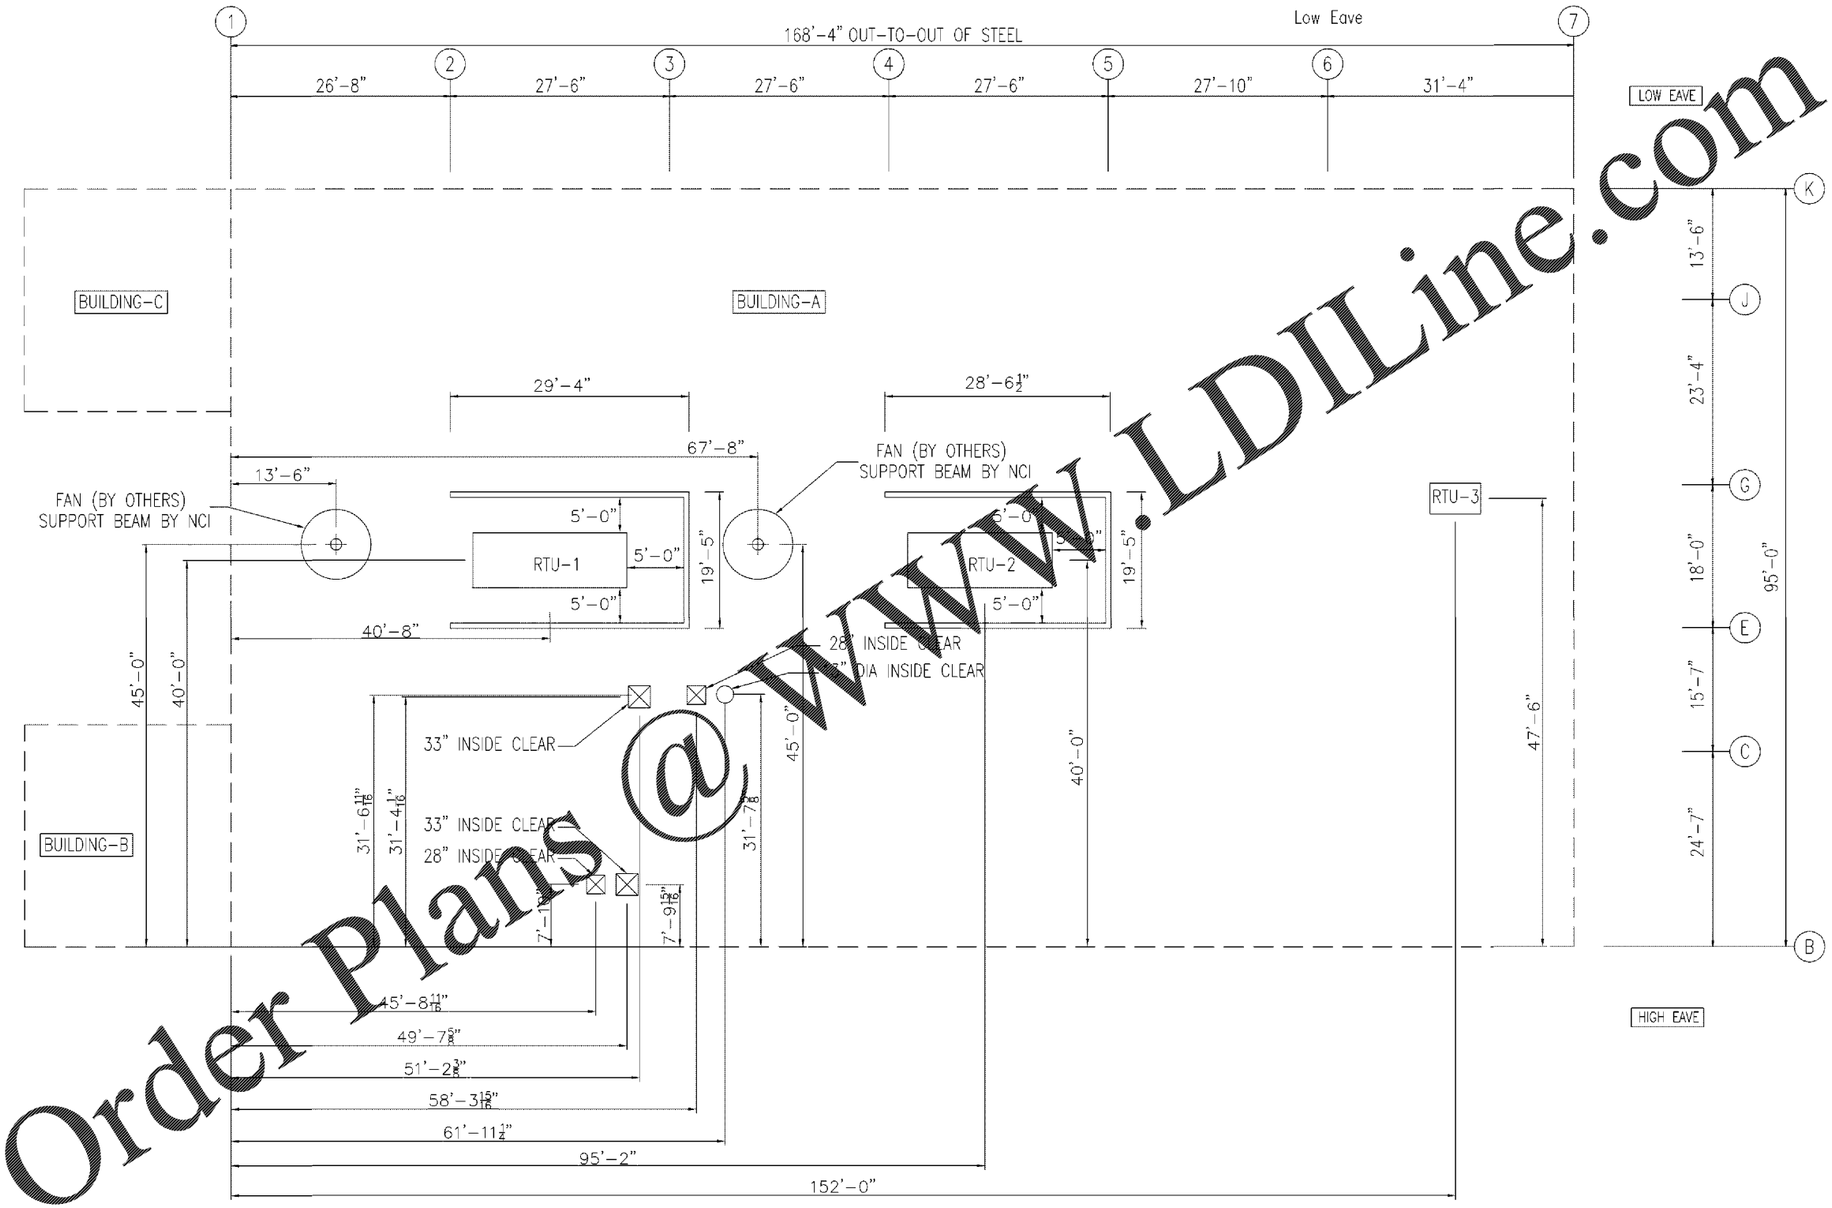

ROOF RTU'S LOCATION

WWW.LDILine.com
Order Plans @

Revision	Date	Description	Ck'd
0	05/22/20	FOR ERECTOR INSTALLATION	BNS UXC

MESCO Building Solutions
5244 Bear Creek Court Irving, TX 75061
Voice 214-687-9999 Fax 214-687-9737

Customer:
CROSS DEVELOPMENT LLC
4336 MARSH RIDGE RD
CARROLLTON,TX 75010-4447 US
MEAGAN VIEREN

Project Name & Location:
CC FIVE FORKS SC
CROSS DEVELOPMENT
1215 E BUTLER RD
GREENVILLE,SC 29607-5911 US

Drawing Status:
☐ Preliminary (Not For Construction)
☐ For Approval (Not For Construction)
☐ For Construction Permit
☒ For Erector Installation

Scale:	NOT TO SCALE
Drawn by:	BNS 05/22/20
Checked by:	UXC 05/22/20
Project Engineer:	SH
Job Number:	17-B-60327
Sheet Number:	E3

The engineer whose seal appears hereon is an employee for the manufacturer for the materials described herein. Said seal or certification is limited to the products designed and manufactured by manufacturer only.The undersigned engineer is not the overall engineer of record for this project.

Drawing has been digitally signed.

Jason Speegle
May 26, 2020

SOUTH CAROLINA LICENSED PROFESSIONAL ENGINEER NO. 26802 JASON SPEEGLE