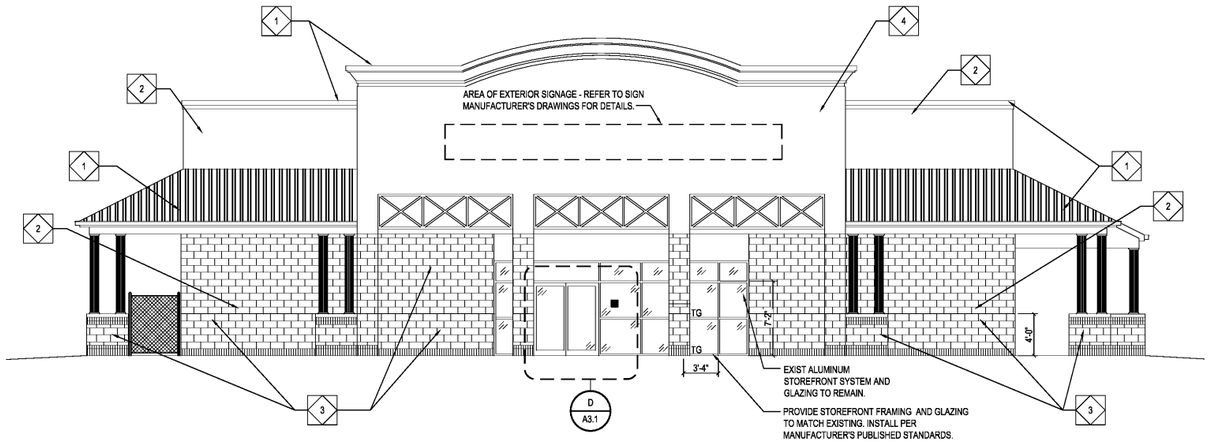

A EXTERIOR ELEVATION
A3.1 SCALE: 3/16" = 1'-0"

NOTE:
SIGNS, LOCATION, NUMBER AND SIZE ARE NOT APPROVED UNDER THIS BUILDING PERMIT. A SEPARATE SIGN LOCATION PERMIT IS REQUIRED FOR EACH SIGN.

NOTES: CONTRACTOR SHALL REMOVE AND DISPOSE OF ANY AND ALL PREVIOUS TENANT'S EXTERIOR SIGNAGE LEFT BEHIND. ALL EXISTING MATERIALS TO REMAIN WHICH ARE DAMAGED OR OTHERWISED DISTURBED BY REMOVAL OF PREVIOUS TENANT SIGNAGE SHALL BE PATCHED OR REPAIRED AND PAINTED TO MATCH EXISTING ADJACENT MATERIALS SO THAT THE REPAIR IS IMPERCEPTIBLE. CONTRACTORS SHALL NOT INCLUDE THIS SCOPE OF WORK IN THEIR BID AND WILL BE HANDLED VIA CHANGE ORDER AFTER SITE EVALUATION IS DONE BY WINNING BIDDER. CONTRACTOR SHALL FORWARD THE EVALUATION AND PRICE QUOTE TO THE CONSTRUCTION PM FOR APPROVAL PRIOR TO PERFORMING ANY AND ALL WORK.

PAINT FACADE PER COLORS NOTED: CONTACT DOLLAR TREE CONSTRUCTION PM. PRIOR TO PAINTING.

1 PAINT:
SHERWIN WILLIAMS
"ENVY" LRV 18%
#2032.10 - SATIN FINISH

2 PAINT:
SHERWIN WILLIAMS
"BALANCED BEIGE"
SW#7037 - SATIN FINISH

3 PAINT:
SHERWIN WILLIAMS
"VIRTUAL TAUPE"
SW#7039 - SATIN FINISH

4 PAINT:
SHERWIN WILLIAMS
"AESTHETIC WHITE"
SW#7035 - SATIN FINISH

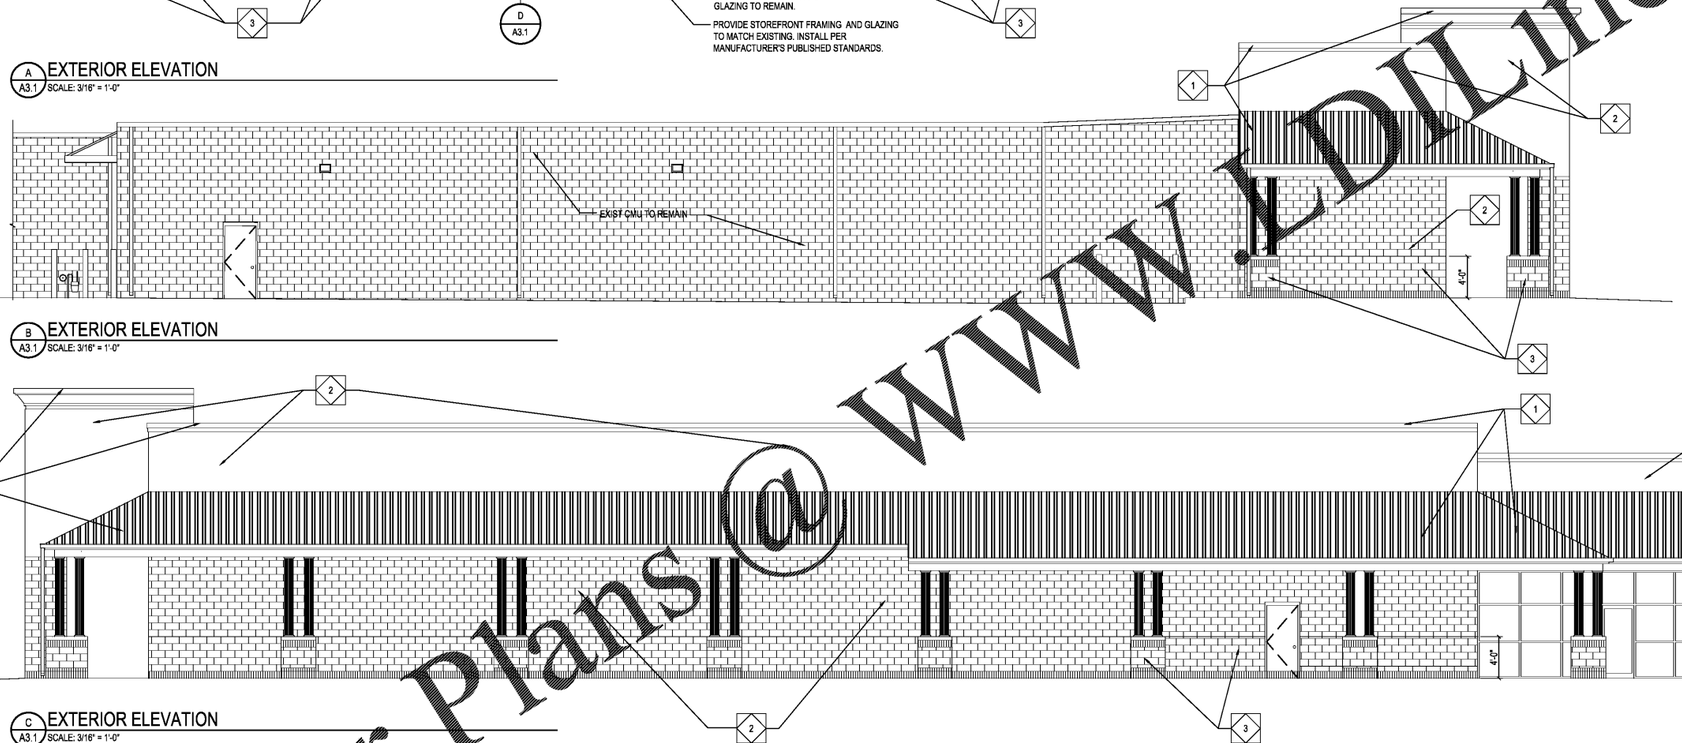

B EXTERIOR ELEVATION
A3.1 SCALE: 3/16" = 1'-0"

C EXTERIOR ELEVATION
A3.1 SCALE: 3/16" = 1'-0"

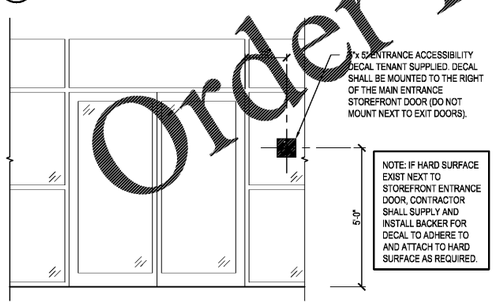

D ACCESSIBILITY DECAL AT STOREFRONT ENTRANCE
A3.1 SCALE: 1/2" = 1'-0"

Order Plans@ www.DLine.com

mark	date	by	description
revisions			

date	01/05/2021
project	21106-08
designed	KBH
drawn	KBH
checked	DAE

RRMM
ARCHITECTS, PC
Robert S Berz, Jr, Architect
Duane M Harver, Architect

1317 Executive Blvd, Suite 200
Chesapeake, VA 23320
(757)622-2828 / fax (757)622-6883

STATE OF GEORGIA
DUANE M. HARVER
CERTIFICATE NO. 034470
REGISTERED ARCHITECT

project
DOLLAR TREE
NORTHSIDE PLAZA, DEAL #12293
DALTON, GA

drawing
EXTERIOR ELEVATIONS

sheet
A3.1