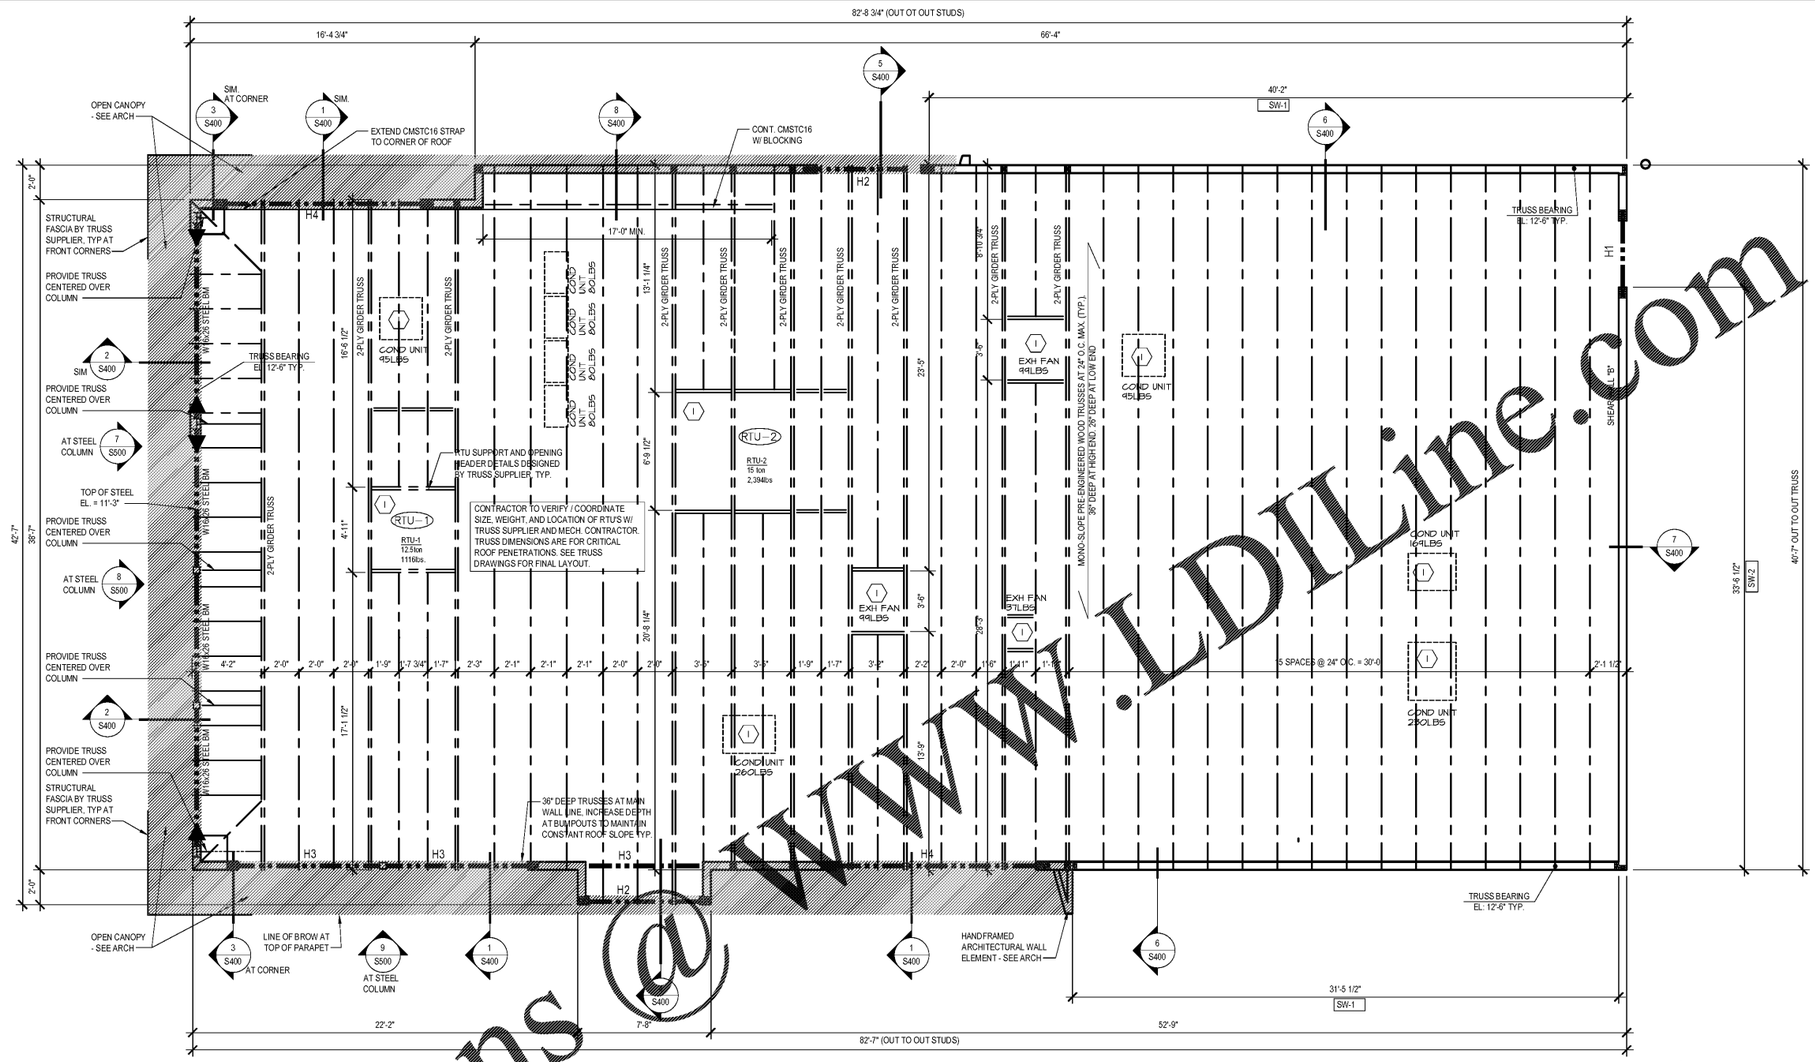

NOTE:
SEE SHEET S100 FOR OUTSIDE FACE OF WOOD SHEATHING/OUTSIDE FACE OF FOUNDATION DIMENSIONS

1 S200 ROOF FRAMING PLAN

SCALE: 1/4" = 1'-0"

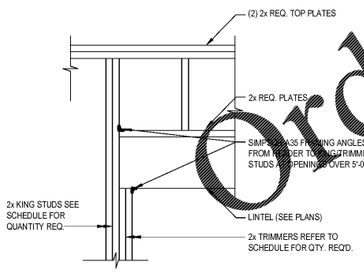

NOTE:
KING AND TRIMMER STUDS TO BE SAME WIDTH AS WALL CONSTRUCTION

2 S200 HEADER DETAIL

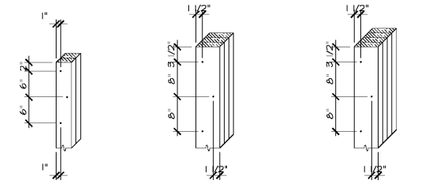

(2) 2x LAMINATIONS WITH (1) ROW OF STAGGERED 10d COMMON WIRE NAILS

(3) 2x LAMINATIONS WITH (1) ROW OF STAGGERED 30d COMMON WIRE NAILS

(4) 2x LAMINATIONS WITH (2) ROWS OF STAGGERED 30d COMMON WIRE NAILS (EACH SIDE OF POST)

BUILT-UP STUD COLUMN CONNECTION

A S200 DETAIL

SCALE: 1/2" = 1'-0"

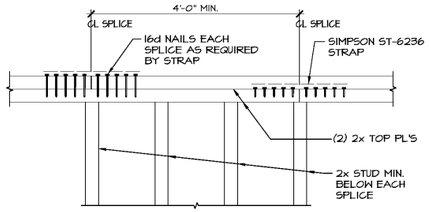

B S200 TOP PLATE SPLICE DETAIL

SCALE: 3/4" = 1'-0"

HEADER SCHEDULE **			
MARK	SIZE	NO. OF JACK STUDS	NO. OF KING STUDS
H1	(3) 2x6 W/ 1/2" CDX	2	3
H2	(3) 2X 12 W/ 1/2" CDX	3	3
H3	(3) 1.75" X 7.25" LVL's	2	3
H4	(3) 1.75" X 11.25 LVL's	3	3

**SEE PLAN FOR HEADER BEARING AT STEEL COLUMN

ROOF FRAMING PLAN NOTES:

1. SEE SHEET S000 FOR STRUCTURAL NOTES.
2. VERIFY ALL DIMENSIONS AND DETAILS WITH ARCHITECTURAL DRAWINGS.
3. ALL ROOF TRUSSES TO BE METAL PLATE CONNECT WOOD ROOF TRUSSES.
4. REFER TO SHEET S000 FOR SHEAR WALL SCHEDULE.
5. REFER TO ARCHITECTURAL DRAWINGS FOR JOIST BEARING ELEVATIONS, ELEVATION OF FRAMING AT CANOPIES AND EYEBROWS.
6. ROOF FRAMING SHALL BE DESIGNED FOR ADDITIONAL WEIGHT OF MECHANICAL EQUIPMENT. VERIFY EQUIPMENT WEIGHT, LOCATION, AND DIMENSIONS WITH THE EQUIPMENT SUPPLIERS PRIOR TO FINAL DESIGN. REFER TO STRUCTURAL NOTES FOR ADDITIONAL INFORMATION.
7. MARK THUS: " H1 " INDICATES HEADER OVER OPENING. REFER TO SCHEDULE ON SHEET THIS SHEET.
8. ALL DIMENSIONS ARE TO OUTSIDE FACE OF STUD UNLESS NOTED OTHERWISE .
9. MARK THUS: " (1) " INDICATES MECHANICAL EQUIPMENT WITH ROOF PENETRATION.
10. SEE 3/S000 FOR ROOF SHEATHING ATTACHMENT.
11. T.B.E. INDICATES TRUSS BEARING ELEVATION.
12. SEE 5/S000 FOR TRUSS LOADING DIAGRAM.
13. ▶ INDICATES MOMENT CONNECTION, SEE DETAIL 7/S500

Order Plans @ WWW.LDILine.com

JAMES E. WILKERSON A.I.A.
119 East Tallulah Drive
Greenville, S.C. 29605
864-370-2582
864-240-5375 f

FLA REG. PE 18331
JOB NO. 202016

Mark A. Hudson Professional Engineer
1350 C Cleveland St.
Greenville, SC 29607
(864) 235-3580
Fax: (864) 235-3577

PROJECT NO. 20330

DQ GRILL & CHILL
US HWY 90 (LOT 2)
GLEN ST MARY, FL
32040

GRILL & CHILL
AMERICAN DAIRY QUEEN
MINNEAPOLIS, MN U.S.A.

*REGISTERED U.S. PATENT OFFICE, AMERICAN DAIRY QUEEN CORPORATION. THIS DRAWING, IT'S DESIGN DETAIL AND INVENTION ARE THE PROPERTY OF AMERICAN DAIRY QUEEN INC. (ADQ) AND SHALL NOT BE COPIED IN ANY MANNER NOR DISCLOSED TO ANY OUTSIDE PARTY WITHOUT ADQ CONSENT.

BUILDING TYPE:
DAIRY QUEEN GRILL & CHILL
CORE66
STORE No. 45461

DRAWN, CHECKED, & APPROVED BY: ADQ DESIGN-ARCHITECTURE-CONSTRUCTION (DAC) DEPARTMENT

NORTH — THIS IS "PLAN" NORTH FOR ACTUAL BUILDING ORIENTATION REFER TO SITE PLAN (BY OTHERS)

ISSUE DATE: 11/06/2020

REVISION DATE:

11/06/2020	0	ISSUE FOR CONSTRUCTION
	1	
	2	
	3	
	4	
	5	
	6	

ROOF FRAMING PLAN

SHEET NUMBER:
S200