SITE SHEET NOTES

1. POWER WASH SIDEWALK ON FRONT OF BUILDING.
2. PROVIDE NEW SEALANT AT ALL JOINTS BETWEEN EXTERIOR WALLS AND ADJACENT CONCRETE SIDEWALK/PAVING, REF SPEC 07900. IF PRESENT, REMOVE EXISTING SEALANT AND BACKER PRIOR TO RE-SEALING JOINTS
3. REPAINT PERIMETER SIDEWALK AND FIRE LANE CURB.
4. NOT USED.
5. REPLACE ALL MISSING SITE SIGNS WITHIN CLOSE PROXIMITY TO STRUCTURE.
6. NOT USED.

REPLACE JOINT FILLER MATERIAL AT GM AND GR ENTRANCES. AREA TO BE REPLACED FROM PAVING TO STORE ENTRANCE BY WIDTH OF VESTIBULE REF SHEET SA1 FOR BID ALLOWANCE.

REPLACE DAMAGED AND/OR INSTALL NEW OWNER FURNISHED CART CORRAL. COORDINATE SCOPE WITH STORE SETUP. REF SHEET SA1 FOR BID ALLOWANCE.

REFER TO SPEC SECTION 01500 FOR DETAILS AND REQUIREMENTS FOR STORMWATER POLLUTION CONTROLS AND SITE STORAGE OF MATERIALS AND EQUIPMENT. DEVIATION(S) FROM DETAILS SHOWN MUST BE SUBMITTED FOR APPROVAL IN ACCORDANCE WITH SPEC SECTION 01330.

ARCHITECTURAL FINISH FLOOR = 100.00'

NOTE:
FINISH FLOOR ELEVATION AT ALL EXTERIOR DOORS = 100.00' UNLESS NOTED OTHERWISE

REF CIVIL DRAWINGS FOR PICKUP PARKING SCOPE OF WORK

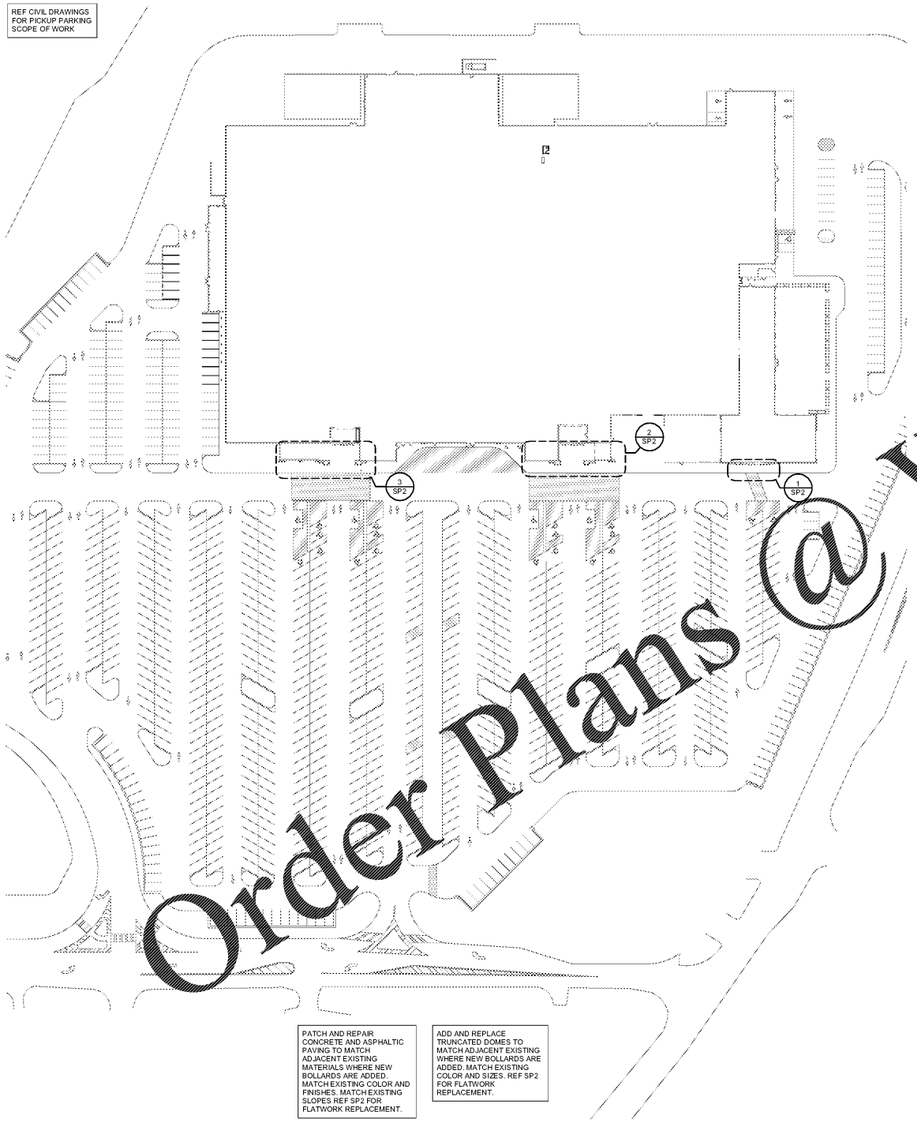

PATCH AND REPAIR CONCRETE AND ASPHALTIC PAVING TO MATCH ADJACENT EXISTING MATERIALS WHERE NEW BOLLARDS ARE ADDED. MATCH EXISTING COLOR AND FINISHES. MATCH EXISTING SLOPES REF SP2 FOR FLATWORK REPLACEMENT.

ADD AND REPLACE TRUNCATED DOMES TO MATCH ADJACENT EXISTING WHERE NEW BOLLARDS ARE ADDED. MATCH EXISTING COLOR AND SIZES. REF SP2 FOR FLATWORK REPLACEMENT.

NORTH

1 SITE PLAN
1" = 60'-0"

Order Plans @ www.LDILine.com

brr
ARCHITECT OF RECORD:
JOHN F. FRANK
8131 METCALF AVE
OVERLAND PARK, KS 66204
www.brrarch.com
TEL: 913-262-9095
FAX: 913-262-9044

STIPULATION FOR REUSE
THIS DRAWING WAS PREPARED FOR USE ON THE PROJECT NAMED. ALL RIGHTS RESERVED. THIS DRAWING CONTAIN'S UNPUBLISHED WORK AND IS SUBJECT TO USE RESTRICTIONS AND COPYRIGHT PROTECTION. IT SHALL NOT BE USED BY ANY PERSON FOR ANY PURPOSE OTHER THAN AS AUTHORIZED IN WRITING BY THE ARCHITECT. ANY UNAUTHORIZED USE, DISCLOSURE OR REPRODUCTION VIOLATES THE COPYRIGHT LAWS OF THE UNITED STATES AND OTHER JURISDICTIONS AND MAY BE PUNISHABLE BY FINE OR IMPRISONMENT. LICENSED ARCHITECTS AND ENGINEERS AUTHORIZED BY BRR ARCHITECTURE, INC. TO REUSE THIS DRAWING ARE REQUIRED TO OBTAIN WRITTEN PERMISSION FROM BRR ARCHITECTURE, INC. BEFORE REUSING THESE DRAWINGS. ANY UNAUTHORIZED REUSE OF THESE DRAWINGS WILL BE AT THE USER'S SOLE RISK AND WITHOUT LIABILITY TO BRR ARCHITECTURE, INC. OR ITS CONSULTANTS.

CONSULTANTS

Walmart
ATLANTA (GRESHAM), GA
2427 GRESHAM RD SE 30316
ST GREEN ND 03 709 253
JOB NUMBER: 99645809 | PROTO: 185
2021 SPRB-R

ISSUE BLOCK

CHECKED BY:	
DRAWN BY:	MED
PROTO CYCLE:	10/30/20
DOCUMENT DATE:	11/20/20

NOT FOR CONSTRUCTION

SITE PLAN

SHEET:
SP1

12/15/2020 3:54:32 PM
I:\99 JBD\1999 Walkers\01\Archive\ 6.4\SP1 Walmart(Archive) 6.4.rvt, 1W_A_ARCH_VBI.rvt