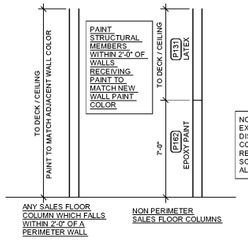

NOTE: IF PRICE READERS, FIRE EXTINGUISHERS, PAPER TOWEL DISPENSERS, ETC ARE STRAPPED TO COLUMNS ON THE SALES FLOOR, REMOVE AND REINSTALL USING SCREWS. REF SHEET SA1 FOR BID ALLOWANCE.

OWNER FURNISHED, GC INSTALLED PRE-MANUFACTURED WALL SYSTEM

PREMANUFACCTURED WALL SCHEDULE

A	4'-0" LONG WALL PANEL ASSEMBLY
B	2'-0" LONG WALL PANEL ASSEMBLY
C	CORNER ASSEMBLY
D	1'-0" LONG WALL PANEL ASSEMBLY

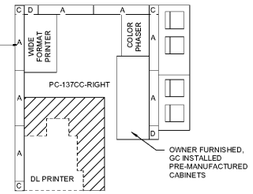

3 PHOTO LAB FLOOR PLAN
1/4" = 1'-0"

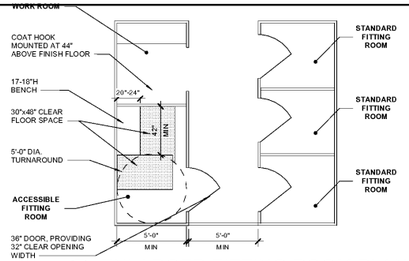

2 ENLARGED FITTING ROOM PLAN
1/4" = 1'-0"

4 COLUMN COLORS
1/4" = 1'-0"

PAINT VERTICALLY MOUNTED HVAC GRILLS TO MATCH ADJACENT WALL

NOTE: WALMART TO PROVIDE SHELVES FOR GC TO FIELD MODIFY TO FIT AROUND COLUMNS. GENERAL CONTRACTOR TO VERIFY SPECIFIC QUANTITIES AND LOCATIONS WITH THE WALMART FIELD PROJECT MANAGER. STORE PLANNING WILL INSTALL AND PAINT THE SHELVES AFTER MODIFICATION BY THE GC. REF SHEET SA1 FOR BID ALLOWANCE OF GONDOLA SHELVES.

SHEET NOTES

1. ENSURE ALL EXISTING WALL STANDARDS AND HALF GONDOLAS TO REMAIN ARE SECURE TO WALL.
2. NOT USED.
3. REFER TO RACK ANCHORAGE PLAN FOR STEEL RACK AND/OR GONDOLA SHELVING FIXTURE ANCHORING REQUIREMENTS.
4. NOT USED.
5. REMOVE, RELOCATE, AND/OR INSTALL PREFABRICATED CASH WRAP(S) FOR CHECKOUTS PER STORE PLANNING FIELD PROJECT MANAGER. CAULK BASE TO FLOOR WHEN LOCATION IS FINALIZED. REF SHEET SA1 FOR BID ALLOWANCE.
6. REF TO SPEC SECTION 01500 FOR DETAILS AND REQUIREMENTS FOR STORMWATER POLLUTION CONTROLS AND SITE STORAGE OF MATERIALS AND EQUIPMENT. DEVIATION(S) FROM DETAILS SHOWN MUST BE SUBMITTED FOR APPROVAL IN ACCORDANCE WITH SPEC SECTION 01330.
7. INSTALL NEW FITTING ROOMS. SPOT REPLACE OR REPAIR FLOOR AS REQUIRED. CAULK MIRRORS AND SEATS. ANCHOR UNIT TO FLOOR. REF 2-A1 FOR CLEARANCES.
8. RELOCATION AND SETUP OF GONDOLAS AND/OR RACKING AS INDICATED ON FXS SHEETS WILL BE PERFORMED BY GC. ANCHORING OF UPRIGHTS TO BE PERFORMED BY GENERAL CONTRACTOR.
9. INSTALL ALUMINUM CORNER GUARDS AT ALL OUTSIDE CORNERS OF PROTECTIVE SURFACING WAINSCOT AND LOCATIONS SHOWN ON PLAN AND ELEVATION ARE INDICATIVE ONLY OF ALL LOCATIONS WHERE CORNER GUARDS ARE TO BE INSTALLED.
10. REPOSITION DAMAGED OVERHEAD REFRIGERATION PIPE INSULATION. REF SHEET SA1 FOR BID ALLOWANCE.

KEYNOTES

9.90	FLOOR STRIPES. REF N1 FOR STRIPING CONDITIONS.
10.44	PROVIDE TACTILE "EXIT" SIGN. REF N1.

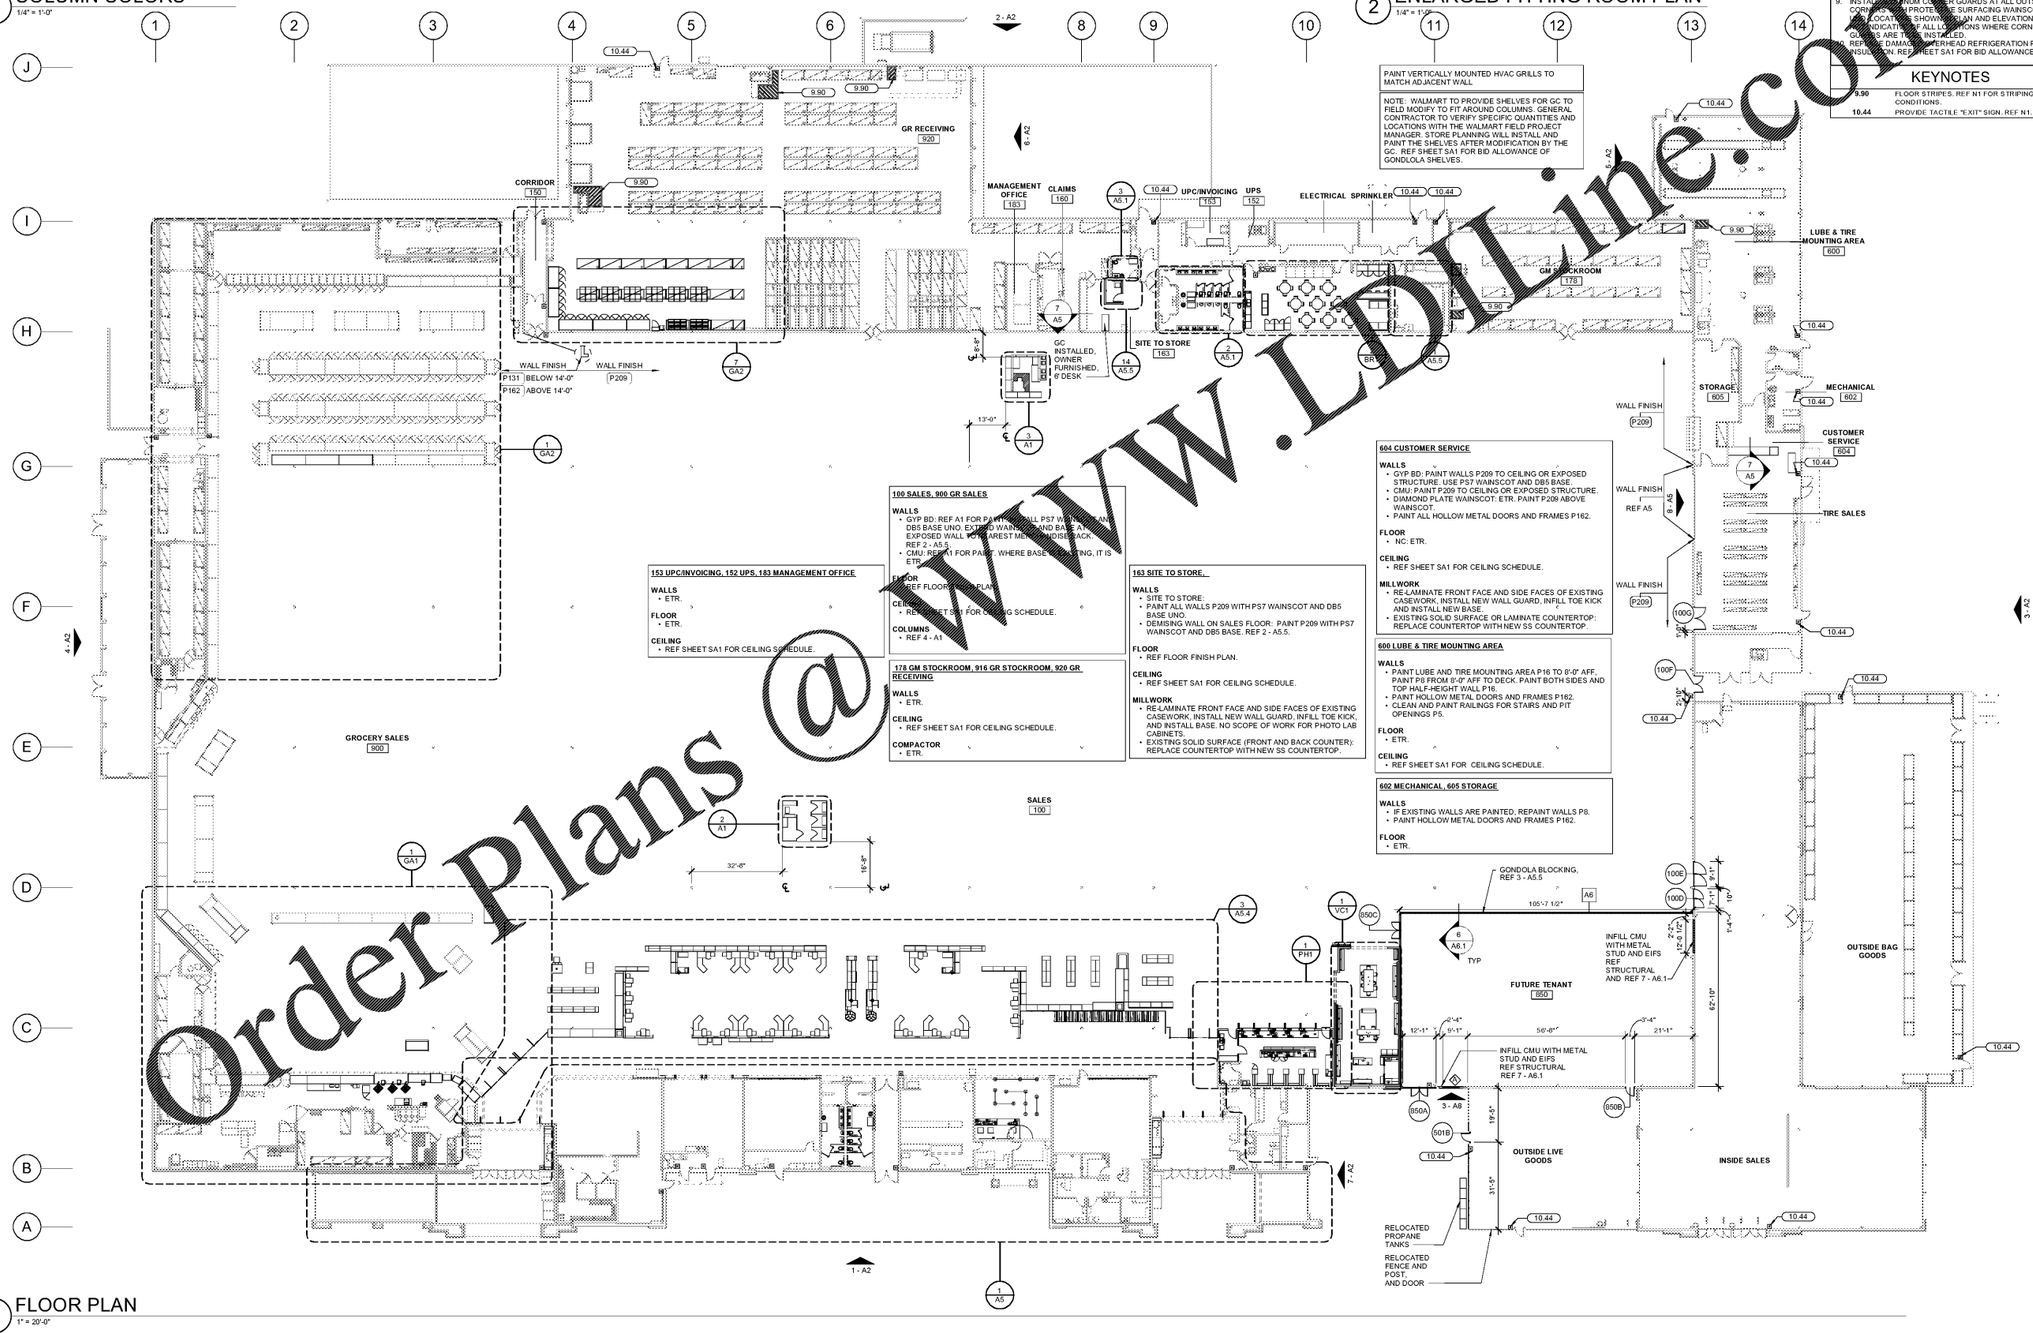

100 SALES, 900 GR SALES

WALLS
- GYP BD: REF A1 FOR PAINT. WALLS PS7 WAINSCOT AND DB5 BASE UNO. EXPOSED WAINSCOT AND BASE AT EXPOSED WALL AT NEAREST MEETING EDGE BACK. REF 2 - A5.5
- CMU: REF A1 FOR PAINT. WHERE BASE IS MISSING, IT IS ETR.

FLOOR
- REF FLOOR FINISH PLAN.

CEILING
- REF SHEET SA1 FOR CEILING SCHEDULE.

COLUMNS
- REF 4 - A1

153 UPC/INVOICING, 152 UPS, 183 MANAGEMENT OFFICE

WALLS
- ETR.

FLOOR
- ETR.

CEILING
- REF SHEET SA1 FOR CEILING SCHEDULE.

178 GM STOCKROOM, 916 GR STOCKROOM, 920 GR RECEIVING

WALLS
- ETR.

CEILING
- REF SHEET SA1 FOR CEILING SCHEDULE.

COMPACTOR
- ETR.

163 SITE TO STORE,

WALLS
- SITE TO STORE:
- PAINT ALL WALLS P209 WITH PS7 WAINSCOT AND DB5 BASE UNO.
- DEMISING WALL ON SALES FLOOR: PAINT P209 WITH PS7 WAINSCOT AND DB5 BASE. REF 2 - A5.5.

FLOOR
- REF FLOOR FINISH PLAN.

CEILING
- REF SHEET SA1 FOR CEILING SCHEDULE.

MILLWORK
- RE-LAMINATE FRONT FACE AND SIDE FACES OF EXISTING CASEWORK. INSTALL NEW WALL GUARD, INFILL TOE KICK, AND INSTALL BASE. NO SCOPE OF WORK FOR PHOTO LAB CABINETS.
- EXISTING SOLID SURFACE (FRONT AND BACK COUNTER): REPLACE COUNTERTOP WITH NEW SS COUNTERTOP.

604 CUSTOMER SERVICE

WALLS
- GYP BD: PAINT WALLS P209 TO CEILING OR EXPOSED STRUCTURE. USE PS7 WAINSCOT AND DB5 BASE.
- CMU: PAINT P209 TO CEILING OR EXPOSED STRUCTURE.
- DIAMOND PLATE WAINSCOT: ETR. PAINT P209 ABOVE WAINSCOT.
- PAINT ALL HOLLOW METAL DOORS AND FRAMES P162.

FLOOR
- NC: ETR.

CEILING
- REF SHEET SA1 FOR CEILING SCHEDULE.

MILLWORK
- RE-LAMINATE FRONT FACE AND SIDE FACES OF EXISTING CASEWORK, INSTALL NEW WALL GUARD, INFILL TOE KICK AND INSTALL NEW BASE.
- EXISTING SOLID SURFACE OR LAMINATE COUNTERTOP: REPLACE COUNTERTOP WITH NEW SS COUNTERTOP.

600 LUBE & TIRE MOUNTING AREA

WALLS
- PAINT LUBE AND TIRE MOUNTING AREA P16 TO 8'-0" AFF, PAINT P8 FROM 8'-0" AFF TO DECK. PAINT BOTH SIDES AND TOP HALF-HEIGHT WALL P16.
- PAINT HOLLOW METAL DOORS AND FRAMES P162.
- CLEAN AND PAINT RAILINGS FOR STAIRS AND PIT OPENINGS P5.

FLOOR
- ETR.

CEILING
- REF SHEET SA1 FOR CEILING SCHEDULE.

602 MECHANICAL, 605 STORAGE

WALLS
- IF EXISTING WALLS ARE PAINTED, REPAINT WALLS P8.
- PAINT HOLLOW METAL DOORS AND FRAMES P162.

FLOOR
- ETR.

1 FLOOR PLAN
1" = 20'-0"

Order Plans @ WWW.LDLine.com

brr
ARCHITECT OF RECORD:
JOHN F. FRANK
8131 METCALF AVE
OVERLAND PARK, KS 66204
www.brrarch.com
TEL: 913-262-9095
FAX: 913-262-9246

STIPULATION FOR REUSE
THE DRAWING AND SPECIFICATIONS AS AN INSTRUMENT OF SERVICE IS AND SHALL REMAIN THE PROPERTY OF BRR ARCHITECTURE, INC. WHETHER THE PROJECT FOR WHICH THEY ARE MADE IS EXECUTED OR NOT. THE VISUAL CONTENTS OF THESE DRAWINGS AND SPECIFICATIONS ARE NOT TO BE USED IN WHOLE OR IN PART FOR ANY OTHER PROJECT WITHOUT THE WRITTEN AUTHORIZATION OF BRR ARCHITECTURE, INC. AND NO ONE SHALL MAKE ANY SUCH USE WITHOUT SUCH AUTHORIZATION. ALL RIGHTS RESERVED.

CONSULTANTS

Walmart
ATLANTA (GRESHAM), GA
2427 GRESHAM HIGHWAY SE 30316
ST ORE NO. 03 709 255
JOB NUMBER: 96645809 | PROTO: 185
2021 SPRB-R

ISSUE BLOCK

CHECKED BY:	
DRAWN BY:	MED
PROTO CYCLE:	10/30/20
DOCUMENT DATE:	11/20/20

NOT FOR CONSTRUCTION

FLOOR PLAN

SHEET: A1

12/3/2020 2:55:33 PM
M:\96 Jobs\96645809 Atlanta (Gresham) GA\PRE_R_ARCH_SPR.rvt