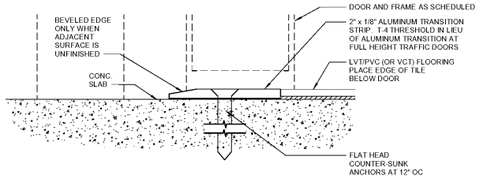

4 TRANSITION STRIP AT LVT/PVC (OR VCT) FLOORING
12" = 1'-0"

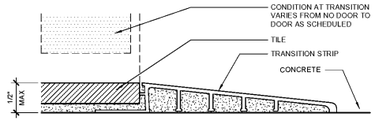

3 TRANSITION AT EXPOSED EDGE OF TILE
12" = 1'-0"

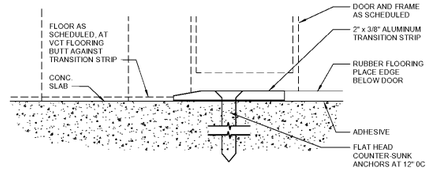

2 TRANSITION STRIP AT RUBBER FLOORING
12" = 1'-0"

LEGEND

RUBBER FLOORING
CARPET
LVT
ICC (ETR)
REMOVE EXISTING FLOORING - POLISH EC - REF SPECS
HONE AND POLISH

SHEET NOTES

1. SEAL BASE OF ALL COLUMNS ON LVT/PVC PLANK FLOORING W/ GRAY/BROWN SEALANT.
2. REF STRUCTURAL DRAWINGS FOR EXPOSED AND INTEGRALLY COLORED CONCRETE FLOORS
3. REPAIR BOLT HOLES AND SPALLS RESULTING FROM MERCHANDISE FIXTURE AND OR STORAGE RACK RELOCATION OR REMOVAL REF SPEC 03905. FILL ALL BOLT HOLES AND AND SPALLS RESULTING FROM FIXTURE AND OR STORAGE RACK RELOCATION OR REMOVAL IN NON CUSTOMER ACCESSIBLE AREAS WITH NON SHRINK GROUT. REF SHEET SA1 FOR BID ALLOWANCE OF BOLT HOLES /SPALLS TO REPAIR.
4. REMOVE AND REPLACE DAMAGED TRANSITION STRIPS TO MATCH EXISTING.

STORE LAYOUT FLOOR FINISH LEGEND

AREAS OF PVC	TOTAL SQ.FT. OF PVC		
		ENTRY TILE	REMOVE
		PHARMACY SALES	665
A	REMOVE	VISION CENTER (FLOORING)	PARTIAL REMOVAL (1,267)
B	REMOVE	RUBBER FLOORING	1,633
C	REMOVE		
D	REMOVE		
E	REMOVE		
		FOOD SERVICE	
		OPTICAL	
		MOTOR CENTER	
		TOTAL PVC	

PVC + VCT QUANTITIES AND LOCATIONS ARE PRELIMINARY. PENDING FINAL CARPET AND TILE PLAN ISSUED BY WALMART.

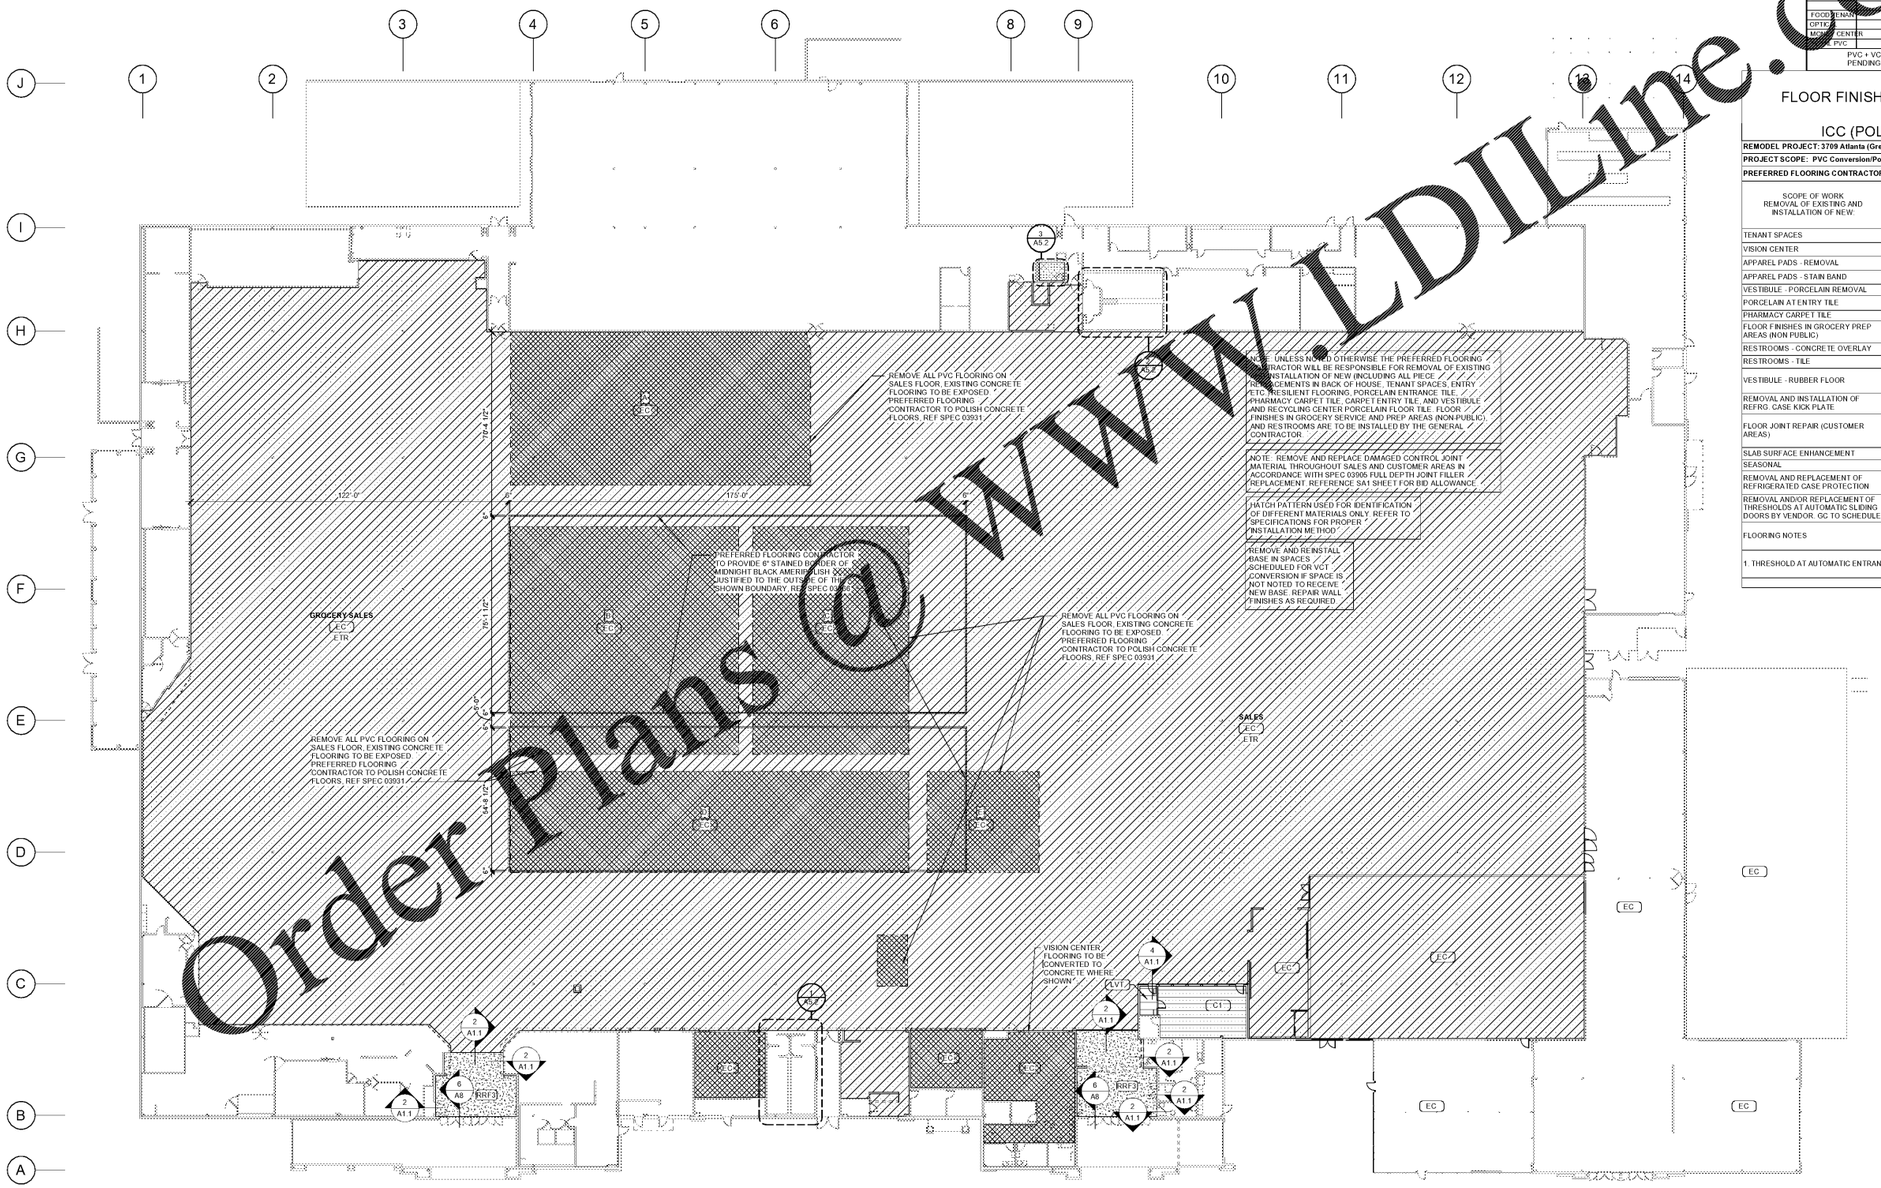

1 FLOOR FINISH PLAN
3/64" = 1'-0"

FLOOR FINISH RESPONSIBILITY MATRIX

ICC (POLISH) / PVC Conversion

REMODEL PROJECT: 3709 Atlanta (Gresham), GA

PROJECT SCOPE: PVC Conversion/Polish

PREFERRED FLOORING CONTRACTOR: RMI

SCOPE OF WORK REMOVAL OF EXISTING AND INSTALLATION OF NEW:	CONTRACTOR RESPONSIBLE FOR WORK LISTED			
	PREFERRED FLOORING CONTRACTOR	GENERAL CONTRACTOR	REFRIGERATION CONTRACTOR	FLOORING NOTES
TENANT SPACES	X			
VISION CENTER	X			
APPAREL PADS - REMOVAL	X			
APPAREL PADS - STAIN BAND	X			
VESTIBULE - PORCELAIN REMOVAL	X			
PORCELAIN AT ENTRY TILE	X			
PHARMACY CARPET TILE	X			
FLOOR FINISHES IN GROCERY PREP AREAS (NON PUBLIC)		X		
RESTROOMS - CONCRETE OVERLAY	X			
RESTROOMS - TILE		X		
VESTIBULE - RUBBER FLOOR	X			1
REMOVAL AND INSTALLATION OF REFRG. CASE KICK PLATE			X	
FLOOR JOINT REPAIR (CUSTOMER AREAS)	X			
SLAB SURFACE ENHANCEMENT	X			
SEASONAL	X			
REMOVAL AND REPLACEMENT OF REFRIGERATED CASE PROTECTION		X		
REMOVAL AND/OR REPLACEMENT OF THRESHOLDS AT AUTOMATIC SLIDING DOORS BY VENDOR. GC TO SCHEDULE.		X		

FLOORING NOTES

1. THRESHOLD AT AUTOMATIC ENTRANCE SLIDER DOOR TO BE REPLACED BY VENDOR.

NOT FOR CONSTRUCTION

FLOOR FINISH PLAN

SHEET A1.1

Order Plans @ WWW.LDIline.com

brr
ARCHITECT OF RECORD:
JOHN F. FRANK
8131 METCALF AVE
OVERLAND PARK, KS 66204
www.brrarch.com
TEL: 913-262-9095
FAX: 913-262-9044

STIPULATION FOR REUSE
THE DRAWING AND SPECIFICATIONS AS AN INSTRUMENT OF SERVICE IS AND SHALL REMAIN THE PROPERTY OF BRR ARCHITECTURE, INC. THE CONTRACTOR SHALL VERIFY AND BE RESPONSIBLE FOR ALL DIMENSIONS AND CONDITIONS ON THE JOB. THE ARCHITECT SHALL BE NOTIFIED OF ANY VARIATION FROM THE DIMENSIONS AND CONDITIONS SHOWN BY THESE DRAWINGS AND SPECIFICATIONS BEFORE ANY WORK IS DONE. THESE DRAWINGS AND SPECIFICATIONS ARE NOT TO BE USED FOR ANY WORK OUTSIDE THE SPECIFIC AGREEMENT FOR WHICH THEY WERE PREPARED AND ARE NOT TO BE LOANED, COPIED OR MADE AVAILABLE TO ANY UNAUTHORIZED PERSON OR ENTITY WITHOUT THE WRITTEN CONSENT OF BRR ARCHITECTURE, INC. © COPYRIGHT

CONSULTANTS

Walmart
ATLANTA (GRESHAM), GA
2427 GRESHAM RD SE 30316
ST GRE 3709
9864589 | PROTO
JOB NUMBER: 186
2021 SPRB-R

ISSUE BLOCK

CHECKED BY:	
DRAWN BY:	MED
PROTO CYCLE:	10/30/20
DOCUMENT DATE:	11/20/20

12/9/2020 2:05:49 PM
W:\Walmart\2021 Submits (pre-Issue)\3709R_Atlanta(Gresham)_GA_185_R_ARCH_V20.rvt