COLOR LEGEND	
HRC4	MATCH DARK GRAY
P5E	SAFETY YELLOW
P21E	SAFETY RED
P33E	CREAM
P36E	BLACK
P49E	DARK GRAY
P76U	WALMART BLUE (URETHANE-LIKE)
P81E	BLACK
P134E	LIGHT GRAY
P135E	MEDIUM GRAY
P162E	BLACK GRAY

DEMOLITION NOTES

1. REMOVE ALL UNLIT EXTERIOR STUD MOUNTED BUILDING SIGNS.
2. REMOVAL OF LIT ID/LOGO SIGNS SHALL BE BY OTHERS.
3. NOT USED
4. NOT USED
5. NOT USED
6. NOT USED

HATCH LEGEND

EIFS AREA TO BE RESURFACED (REF SPECS)

KEYNOTES

7.04	METAL FASCIA COVER
7.06	WATER DRAINAGE EXTERIOR INSULATION AND FINISH SYSTEM

SHEET NOTES

1. POWER WASH 100% OF EXTERIOR WALLS THAT ARE BEING PAINTED PRIOR TO PAINTING. DO NOT POWER WASH BRICK.
2. PATCH AND REPAIR EXTERIOR WALL SURFACES, DAMAGED OR EXPOSED DUE TO REMOVAL OF BUILDING MOUNTED ITEMS, TO MATCH ADJACENT AS REQUIRED.
3. REMOVE SEALANT AND BACKER MATERIAL FROM ALL BUILDING CONTROL JOINTS AND EXPANSION JOINTS. FILL AND SEAL JOINTS, REF SPEC 07900.
4. REFER TO DETAILS ON SHEET A2.1 FOR SUBSTRATE AND FINISH REQUIREMENTS AT LOCATIONS OF BUILDING MOUNTED SIGNS.
5. RESURFACE EXISTING EIFS WHERE SHOWN (HATCHED AREA).
6. NOT USED.
7. PAINT EXTERIOR OF BUILDING AS SHOWN, PRIOR TO PAINTING WALL AT LOCATION(S) OF LIT ID/LOGO SIGN(S), COORDINATE SCOPE OF WORK WITH WALMART CM.
8. PAINT DOOR HOODS, HOLLOW METAL STEEL DOORS AND FRAMES, GUTTERS AND DOWNSPOUTS, EXPOSED METAL FLASHING, HANDRAILS, AND EXPOSED MISCELLANEOUS STEEL TO MATCH ADJACENT BUILDING COLOR UNO
9. PAINT ALL GAS PIPES ON ROOF P5E. PAINT GAS PIPE ALONG SIDE WALL AND GRADE TO MATCH ADJACENT BUILDING COLOR. DO NOT PAINT METER OR VALVES.
10. PAINT CANOPY STRUCTURAL STEEL AND FLASHING P33E TO MATCH ADJACENT WALL.
11. NOT USED
12. PAINT JIB CRANE - P36E, CRANE BOOM, P5E, ON HANDRAILS.
13. DO NOT PAINT FIRE SPRINKLER VALVES P21E. DO NOT PAINT OVER SIGHT GLASS OR FIRE ALARM BELL
14. PAINT ALL EXTERIOR BOLLARDS TO MATCH EXISTING COLOR, UNLESS NOTED TO RECEIVE PLASTIC BOLLARD SLEEVES.
15. PAINT SECURITY WALL PACK HOUSINGS TO MATCH ADJACENT WALL. REMOVE PAINT OVERSPRAY FROM LENSES.
16. DO NOT PAINT LED WALL PACK HOUSINGS
17. PAINT GARDEN CENTER STEEL DOORS AND FRAMES P81E
18. NOT USED
19. DO NOT PAINT QUIK BRIK, STONE VENEER, FACE BRICK, UNPAINTED TILT-WALL OR PRECAST PANELS
20. AT MASONARY LOCATIONS WHERE SIGNS ARE BEING REPLACED, PAINT AREA BEHIND SIGN TO MATCH EXISTING COLOR. FEATHER PAINT OUT TO BLEND WITH EXISTING, REF SPEC 09900.

COLORS SHOWN ON ELEVATION ARE REPRESENTATIONAL ONLY AND ARE NOT INTENDED TO EXATLY MATCH THE SPECIFIED COLOR. GC SHALL FOLLOW THE COLOR LEGENDS AND SPECIFICATIONS WHEN ORDERING AND PAINTING. THE AOR SHALL BE MADE AWARE OF ANY DISCREPANCIES.

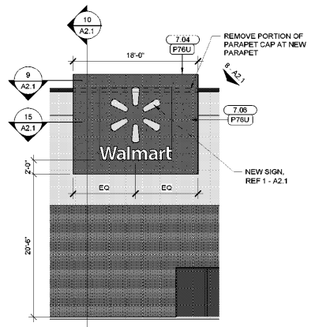

10 ENLARGED ELEVATION
1/8" = 1'-0"

7 SIDE VESTIBULE ELEVATION
3/64" = 1'-0"

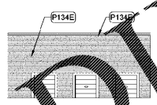

6 RECEIVING ELEVATION
3/64" = 1'-0"

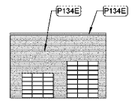

5 AUTOCENTER REAR ELEVATION
3/64" = 1'-0"

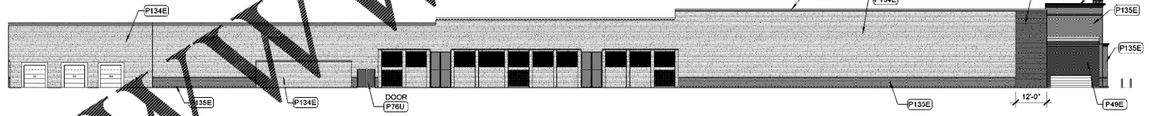

4 LEFT ELEVATION
3/64" = 1'-0"

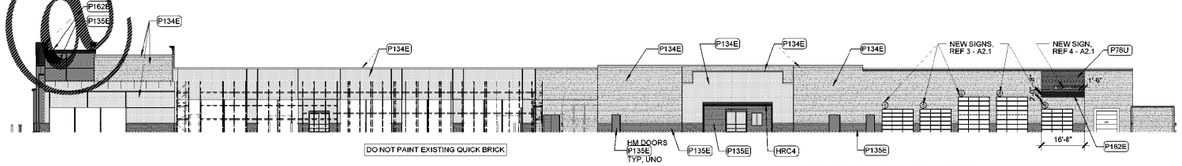

3 RIGHT ELEVATION
3/64" = 1'-0"

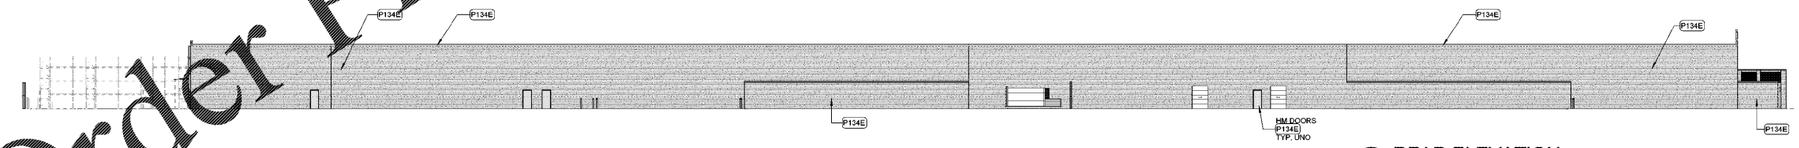

2 REAR ELEVATION
3/64" = 1'-0"

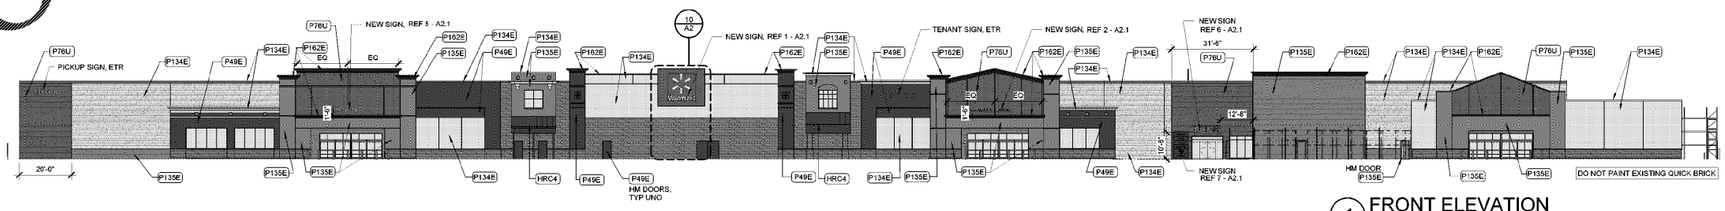

1 FRONT ELEVATION
3/64" = 1'-0"

Order Plans @ WWW.LDILine.com

brr
ARCHITECT OF RECORD:
JOHN P. FRANK
8131 METCALF AVE
OVERLAND PARK, KS 66204
www.brrarch.com
TEL: 913-262-9095
FAX: 913-262-9044

STIPULATION FOR REUSE

THESE DRAWINGS AND SPECIFICATIONS AS AN INSTRUMENT OF SERVICE ARE AND SHALL REMAIN THE PROPERTY OF BRR ARCHITECTURE, INC. WHETHER THE PROJECT FOR WHICH THEY ARE MADE IS EXECUTED OR NOT. THE VISUAL CONTENTS OF THESE DRAWINGS AND SPECIFICATIONS ARE NOT TO BE USED IN WHOLE OR IN PART FOR ANY PURPOSE OTHER THAN THE PROJECT SPECIFICALLY IDENTIFIED HEREIN AND SHALL NOT BE CHANGED OR COPIED IN ANY FORM OR MANNER WHATSOEVER. NO LICENSE OR SIMILAR RIGHTS SHALL BE CONVEYED EXPRESSLY, BY IMPLICATION OR BY OPERATION OF LAW BY THE DELIVERY OF THESE DRAWINGS OR SPECIFICATIONS. ANY REUSE ON ANOTHER PROJECT SHALL BE AT THE USER'S SOLE RISK AND WITHOUT LIABILITY TO BRR ARCHITECTURE, INC.

CONSULTANTS

Walmart
ATLANTA (GRESHAM), GA
2427 GRESHAM RD SE 30316
STORE #4555

2021 SPRB-R	
JOB NUMBER:	195
4555468 | PROTO	

ISSUE BLOCK

CHECKED BY:	
DRAWN BY:	MED
PROTO CYCLE:	10/30/20
DOCUMENT DATE:	11/20/20

NOT FOR CONSTRUCTION

EXTERIOR ELEVATIONS

SHEET: A2

12/1/2020 9:45:16 AM
\\brr-2012-svr\Revit Projects\2020\2020_Walmart\Gresham), GA\195_A_ARCH_V2.rvt