EXISTING SIGNAGE SCHEDULE

SIGNAGE	QTY	LIGHTED	COLOR	SIZE	AREA (SF)	TOTAL AREA (SF)
FRONT						
Walmart	1	YES	WHITE	3'-6"		
Spark	1	YES	YELLOW	5'-1"	120.61 SF	120.61 SF
Pickup	1	YES	WHITE	1'-5"		
Spark	1	YES	YELLOW	2'-8"	25.69 SF	25.69 SF
Market	1	N/A	WHITE	1'-6"	10.13 SF	10.13 SF
Home & Living	1	N/A	WHITE	1'-0"	28.88 SF	28.88 SF
TOTAL FRONT SIGNAGE						185.31 SF
AUTO CENTER						
Auto Center	1	N/A	WHITE	1'-6"	17.75 SF	17.75 SF
Tire	2	N/A	WHITE	0'-6"	.59 SF	1.18 SF
Lube	1	N/A	WHITE	0'-6"	.78 SF	.78 SF
TOTAL AUTO CENTER SIGNAGE						19.12 SF
TOTAL BUILDING SIGNAGE						204.43 SF

NEW SIGNAGE SCHEDULE

SIGNAGE	QTY	LIGHTED	COLOR	SIZE	AREA (SF)	TOTAL AREA (SF)
FRONT						
Walmart	1	YES	WHITE	2'-0"	20.82 SF	
Spark	1	YES	YELLOW	8'-0"	56.99 SF	77.81 SF
Pickup	1	YES	WHITE	1'-0"		
Spark	1	YES	YELLOW	2'-8"	25.69 SF	25.69 SF
Grocery	1	N/A	WHITE	1'-6"	14.77 SF	14.77 SF
Lifestyle & Pharmacy	1	N/A	WHITE	1'-0"	16.77 SF	16.77 SF
TOTAL FRONT SIGNAGE						135.04 SF
AUTO CENTER						
Automotive	1	N/A	WHITE	1'-6"	15.70 SF	15.70 SF
Automotive Numerals	5	N/A	WHITE	2'-6"	4.12 SF	20.60 SF
TOTAL AUTO CENTER SIGNAGE						36.30 SF
HEALTH CLINIC						
Health *(Spark)	1	N/A	WHITE/YELLOW	2'-0"	29.52 SF	29.52 SF
Multi-Services	1	N/A	BLUE	9'-10"	57.40 SF	57.40 SF
TOTAL HEALTH CLINIC SIGNAGE						86.92 SF
TOTAL BUILDING SIGNAGE						258.26 SF

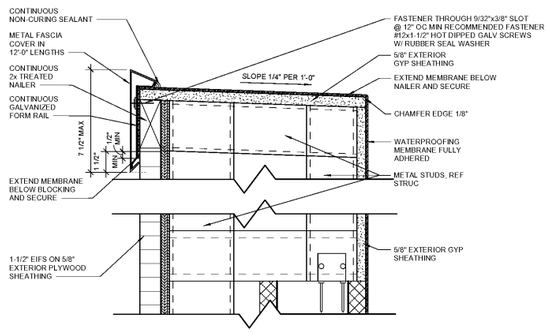

16 PARAPET CAP FLASHING
3" = 1'-0"

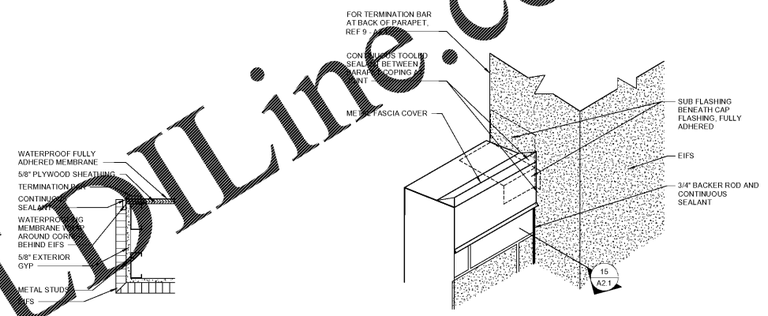

METAL STUD PARAPET
1 1/2" = 1'-0"

8 PARAPET STEP
NTS

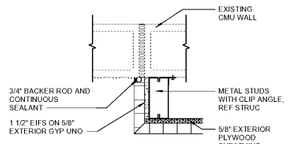

15 CORNER DETAIL
1 1/2" = 1'-0"

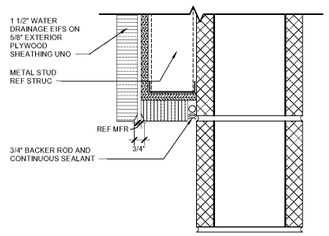

14 EIFS DETAIL
3" = 1'-0"

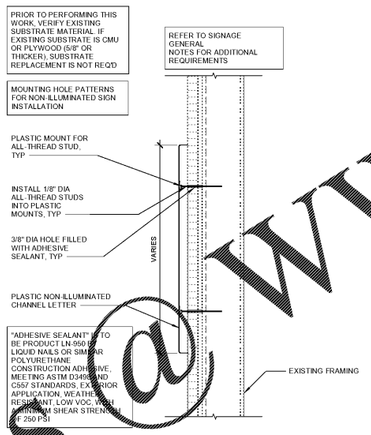

13 SIGN ATTACHMENT AT EIFS AND METAL STUD WALL
1 1/2" = 1'-0"

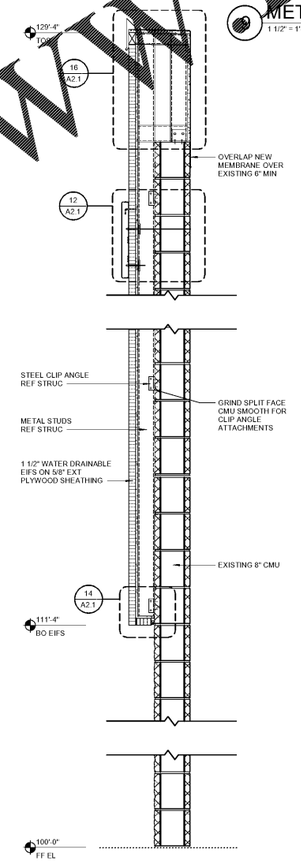

10 WALL SECTION
1" = 1'-0"

7 MULTI-SERVICES SIGN
1/4" = 1'-0"

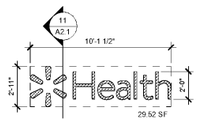

6 2'-0" HEALTH SPARK
1/4" = 1'-0"

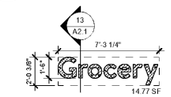

5 1'-6" GROCERY
1/4" = 1'-0"

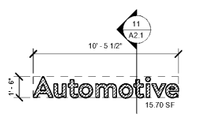

4 1'-6" AUTOMOTIVE
1/4" = 1'-0"

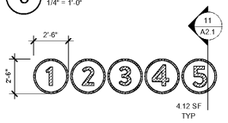

3 2'-6" AUTOMOTIVE
1/4" = 1'-0"

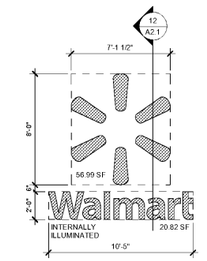

1 8'-0" WALMART SIGN
1/4" = 1'-0"

2 1'-0" LIFESTYLE & PHARMACY
1/4" = 1'-0"

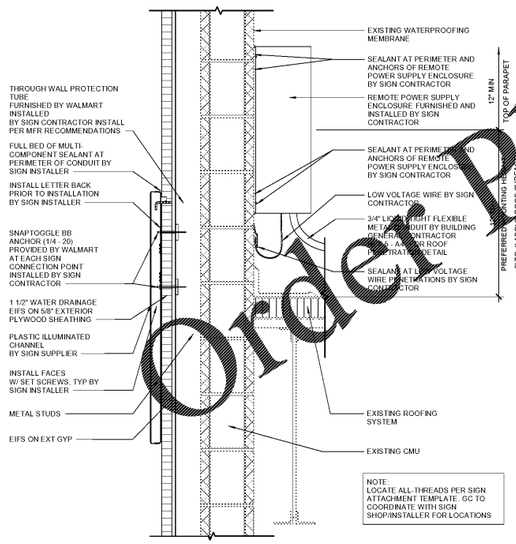

12 SIGNAGE ATTACHMENT
1 1/2" = 1'-0"

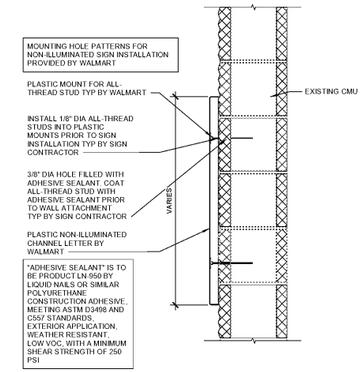

11 SIGN ATTACHMENT AT CMU WALL
1 1/2" = 1'-0"

Order Plans @ www.LDILine.com

brr
ARCHITECT OF RECORD:
JOHN P. FRANK
8131 METCALF AVE
OVERLAND PARK, KS 66204
www.brrarch.com
TEL: 913-262-9095
FAX: 913-262-9044

STIPULATION FOR REUSE

THESE DRAWINGS ARE PREPARED FOR THE EXCLUSIVE USE OF WALMART AND ARE NOT TO BE USED IN WHOLE OR IN PART FOR ANY OTHER PROJECT WITHOUT THE EXPRESS WRITTEN CONSENT OF WALMART. THE IDEAS AND DESIGNS INCORPORATED HEREIN, AS AN INSTRUMENT OF SERVICE, ARE THE PROPERTY OF WALMART. ALL COMMON LAW, STATUTORY AND OTHER RESERVED RIGHTS, INCLUDING COPYRIGHT, ARE HEREBY RESERVED BY WALMART. ANY REUSE OF THESE DRAWINGS WITHOUT THE EXPRESS WRITTEN CONSENT OF WALMART SHALL BE AT THE USER'S SOLE RISK AND WITHOUT LIABILITY TO WALMART AND THE USER SHALL INDEMNIFY AND HOLD HARMLESS WALMART FROM AND AGAINST ALL DAMAGES, LOSSES, AND EXPENSES ARISING OUT OF OR RESULTING THEREFROM. ARCHITECTURAL WORKS PROTECTION ACT (AWPA) NOTICE: THE ARCHITECTURAL WORKS DEPICTED IN THESE PLANS AND SPECIFICATIONS MAY NOT BE REPRODUCED, DISTRIBUTED, OR PUBLICLY DISPLAYED IN ANY FORM, BY ANY METHOD, FOR ANY PURPOSE.

CONSULTANTS

Walmart
ATLANTA (GRESHAM), GA
2427 GRESHAM RD SE
ST GRESHAM, GA 30316
JOB NUMBER: 06645809 | PROTO: 185
2021 SPRB-R

ISSUE BLOCK

CHECKED BY:	
DRAWN BY:	MED
PROTO CYCLE:	10/30/20
DOCUMENT DATE:	11/20/20

NOT FOR CONSTRUCTION

EXTERIOR DETAILS AND SIGNAGE

SHEET: A2.1

12/15/2020 3:06:01 PM
File: M:\2019\Walmart\Architectural\645809_Atlanta(Gresham)_GA_185_R_ARCH_V28.rvt