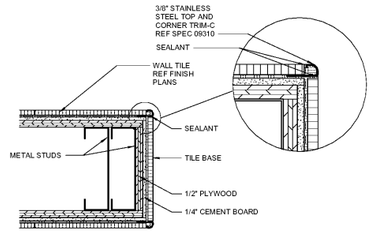

11 OUTSIDE CORNER DETAIL
3" = 1'-0"

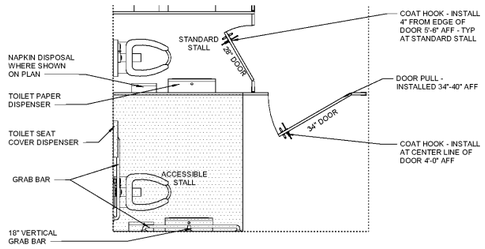

10 FRONT RESTROOM FLOOR PLAN
1/2" = 1'-0"

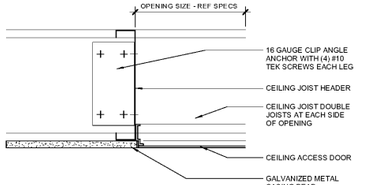

9 CEILING ACCESS DOOR
3" = 1'-0"

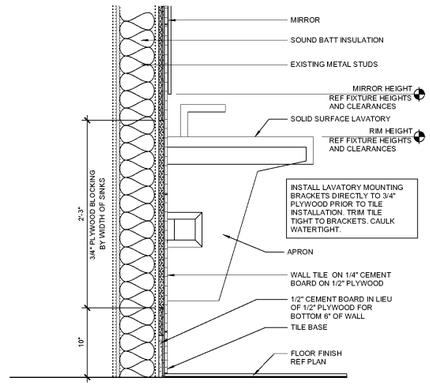

7 SECTION AT LAVATORY
1 1/2" = 1'-0"

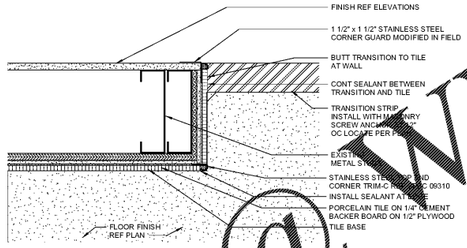

6 WALL END CAP
3" = 1'-0"

TRANSITION AT EXPOSED EDGE OF CONCRETE OVERLAY
1/2" = 1'-0"

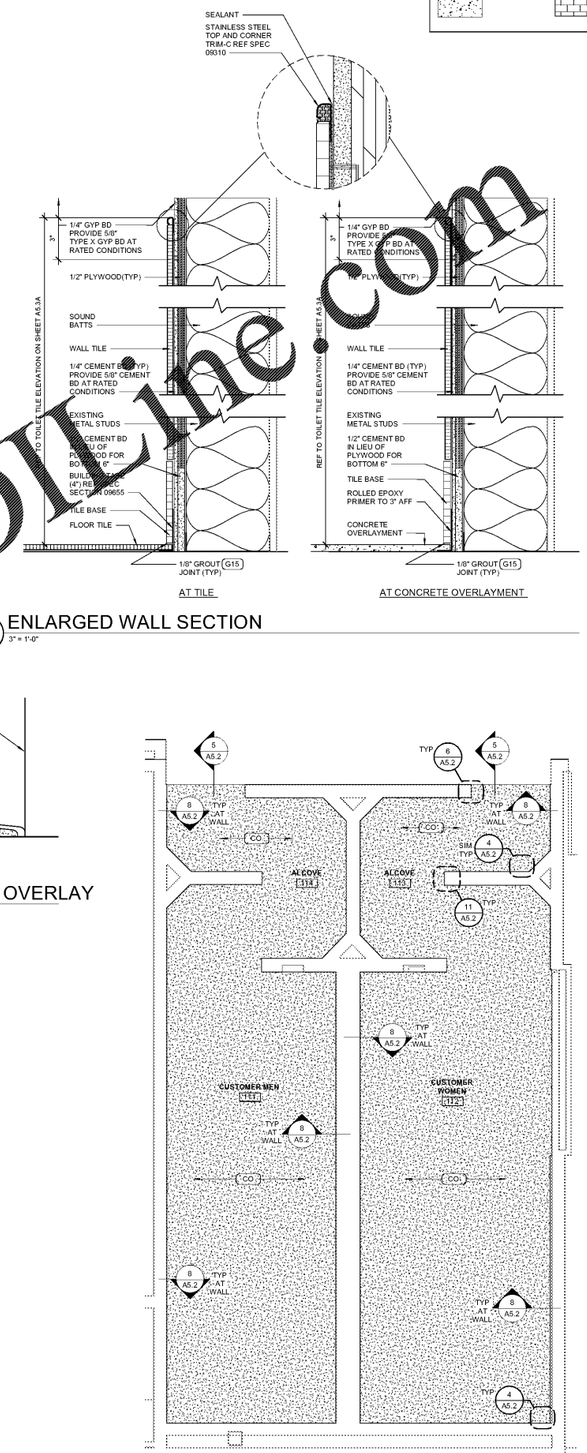

8 ENLARGED WALL SECTION
3" = 1'-0"

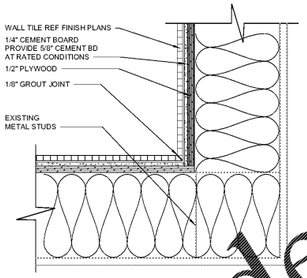

4 INSIDE CORNER SECTION
3" = 1'-0"

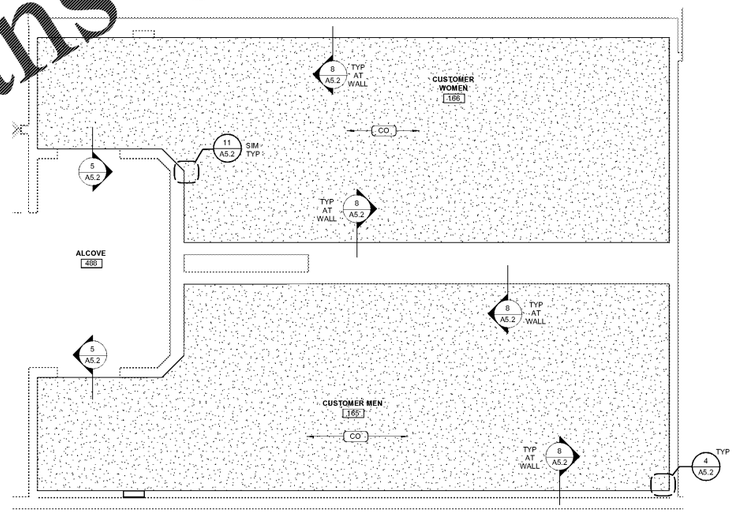

2 REAR RESTROOM FLOOR FINISH PLAN
3/8" = 1'-0"

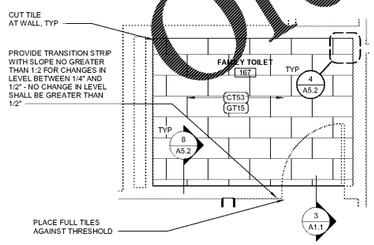

3 FAMILY RESTROOM FLOOR FINISH PLAN
3/8" = 1'-0"

1 FRONT RESTROOM FLOOR FINISH PLAN
3/8" = 1'-0"

Order Plans @ WWW.LDLine.com

LEGEND

CONCRETE OVERLAY | TILE

brr
ARCHITECT OF RECORD:
JOHN F. FRANK
8131 METCALF AVE
OVERLAND PARK, KS 66204
www.brrarch.com
TEL: 913-262-9095
FAX: 913-262-9244

STIPULATION FOR REUSE
THESE DRAWINGS ARE PREPARED FOR ARCHITECTURAL WORK ONLY AND ARE NOT TO BE USED FOR ANY OTHER PURPOSE. THEY ARE NOT TO BE LOANED, COPIED OR REPRODUCED IN WHOLE OR IN PART, OR USED FOR ADDITIONS OR ALTERATIONS OR ANOTHER PROJECT BY ANY METHOD WHATSOEVER WITHOUT THE PRIOR WRITTEN CONSENT OF BRR ARCHITECTURE, INC. ALL COMMON LAW, STATUTORY AND OTHER RESERVED RIGHTS, INCLUDING COPYRIGHT, ARE RESERVED. ARCHITECTURAL WORKS PROTECTION ACT NOTICE: BRR ARCHITECTURE, INC. ARCHITECTURAL WORKS AS DEFINED BY THE ARCHITECTURAL WORKS COPYRIGHT PROTECTION ACT OF 1990.

CONSULTANTS

Walmart
ATLANTA (GRESHAM), GA
2427 GRESHAM HIGHWAY SE 30316
ST ORE NO. 03 709 255
2021 SPRB-R
JOB NUMBER: 99645809 | PROTO: 185

ISSUE BLOCK

CHECKED BY:	
DRAWN BY:	MED
PROTO CYCLE:	10/30/20
DOCUMENT DATE:	11/20/20

NOT FOR CONSTRUCTION

RESTROOM FLOOR FINISH PLANS AND DETAILS

SHEET:
A5.2

12/9/2020 2:55:27 PM
W:\ 99-1001 Assets (core-level)\A-ENVR_Materials\Current_CA_WR_A_REVIT_V20.rvt