KEYNOTES

6.27	48" HIGH WAINSCOT WITH OUTSIDE CORNER TRIM

GATE NOTES

1. GATES REQUIRE 5 PSF MAXIMUM OVERRIDE FORCE TO OPEN IN THE DIRECTION TO BUILDING EGRESS.
2. SIGNAGE: IN CONTRASTING COLORS TO THE BACKGROUND, TEXT TO READ: "EMERGENCY EXIT ONLY PUSH TO OPEN"
3. ANCHORAGE: ALL FOUR ANCHORS ARE TO BE INSTALLED IN EACH GATE. DO NOT INSTALL ON TRANSITION STRIP.
4. THIRD PARTY TO CALIBRATE GATES. GENERAL CONTRACTOR TO LEAVE GATES IN SECURED OPEN POSITION AFTER INSTALLATION. ZIP TIE OPEN LOOSELY. DO NOT OVERTIGHTEN.
5. AFTER CONSTRUCTION: DELIVER ALL GATE KEYS AND REMOTES TO STORE MANAGER AFTER INSTALLATION OF GATE. PROVIDE NAME OF MANAGER TO WHOM KEYS AND REMOTES WERE DELIVERED (BOTH THE THIRD PARTY CALIBRATION COMPANY AND WALMART CM). CONTACT THIRD PARTY TO COORDINATE GATE CALIBRATION.
6. THIRD PARTY CALIBRATION COMPANY: FRENCH COMPANY, LLC 1-855-404-2637 gates@frenchcompanyllc.com

SHEET NOTES

1. ALL ELECTRICAL WORK AND POWER DISCONNECTION BY GC. DATA BY WALMART AND VENDOR.
2. REMOVAL AND REINSTALLATION OF POWER POLES BY GC. INSTALLATION OF NEW POWER POLES BY GC.
3. ALL REGISTERS TO BE REMOVED AND REINSTALLED OR INSTALLED NEW BY WALMART AND VENDOR.
4. GENERAL CONTRACTOR RESPONSIBLE FOR ALL ELECTRICAL WORK.
5. GENERAL CONTRACTOR RESPONSIBLE FOR ANCHORS AND ALL GONDOLA ANCHORAGE.
6. GENERAL CONTRACTOR TO REPAIR FLOOR AS REQUIRED AT LOCATIONS OF REMOVED REGISTERS AND FIXTURES.
7. GENERAL CONTRACTOR TO REFER TO FIXTURE ANCHORAGE PLAN FOR ANCHORAGE REQUIREMENTS.
8. GENERAL CONTRACTOR TO INSTALL RAILING PER MANUFACTURER'S RECOMMENDATIONS AND INSTRUCTIONS FOR INSTALLATION AND ANCHORING.
9. CAULK BASE OF ALL CHECKOUTS TO FLOOR WHEN LOCATION IS FINALIZED.

brr

ARCHITECT OF RECORD:
JOHN F. FRANK
8131 METCALF AVE
OVERLAND PARK, KS 66204

www.brrarch.com

TEL: 913-262-9095
FAX: 913-262-9244

STIPULATION FOR REUSE

THIS DRAWING WAS PREPARED FOR THE EXCLUSIVE USE OF WALMART AND ITS CONSULTANTS. ANY REUSE OF THE DRAWINGS WITHOUT THE WRITTEN CONSENT OF BRR ARCHITECTURE, INC. IS PROHIBITED. THE DRAWINGS ARE NOT TO BE LOANED, COPIED OR DISCLOSED TO UNAUTHORIZED PERSONS WITHOUT THE WRITTEN CONSENT OF BRR ARCHITECTURE, INC. THE DRAWINGS ARE NOT TO BE CHANGED OR MODIFIED IN ANY WAY, NOR ARE THEY TO BE USED FOR ANY PURPOSE OTHER THAN THE PROJECT SHOWN HEREON WITHOUT THE EXPRESS WRITTEN CONSENT OF BRR ARCHITECTURE, INC. ANY UNAUTHORIZED USE OF THE DRAWINGS WILL BE AT THE USER'S SOLE RISK AND WITHOUT LIABILITY TO BRR ARCHITECTURE, INC. THE USER OF THESE DRAWINGS AGREES TO INDEMNIFY AND HOLD HARMLESS BRR ARCHITECTURE, INC. FROM ANY AND ALL CLAIMS ARISING FROM SUCH UNAUTHORIZED USE.

CONSULTANTS

Walmart
ATLANTA (GRESHAM), GA
2427 GRESHAM HWY SE 30316
ST ORE NO. 03 709 252
9664/5809 | PROTO: 186
JOB NUMBER:
2021 SPRB-R

ISSUE BLOCK

CHECKED BY:	
DRAWN BY:	MED
PROTO CYCLE:	10/30/20
DOCUMENT DATE:	11/20/20

NOT FOR CONSTRUCTION

ENLARGED PLANS AND DETAILS

SHEET
A5.4

Order Plans @ WWW.LDLine.com

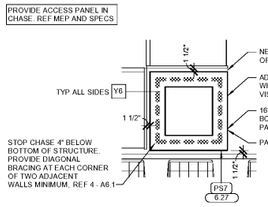

10 GM REFRIGERATION CHASE
1/2" = 1'-0"

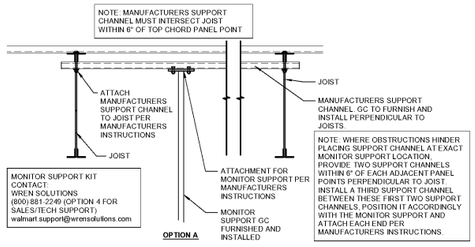

9 MONITOR SUPPORT BRACKET
3/4" = 1'-0"

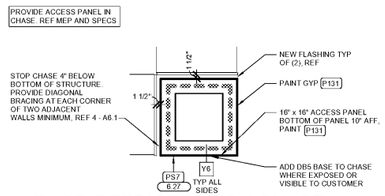

8 GR REFRIGERATION CHASE
1/2" = 1'-0"

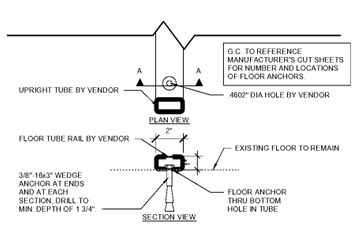

7 PICKUP WALL SYSTEM FLOOR MOUNTING
3" = 1'-0"

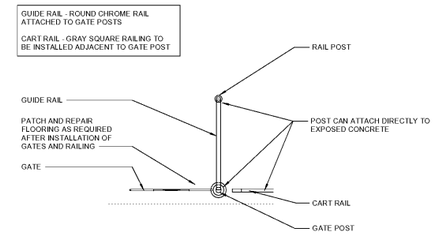

6 GATE DETAIL
1/2" = 1'-0"

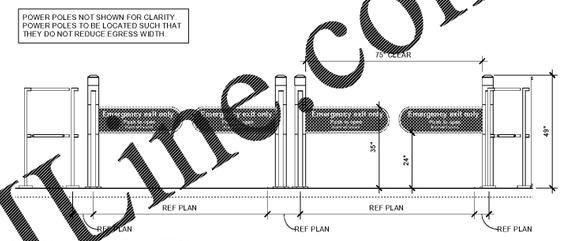

5 GATE ELEVATION
1/2" = 1'-0"

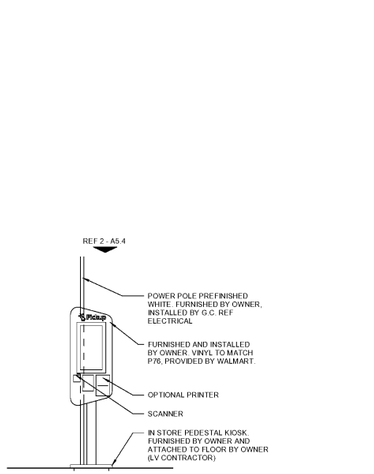

4 KIOSK ELEVATION
1/2" = 1'-0"

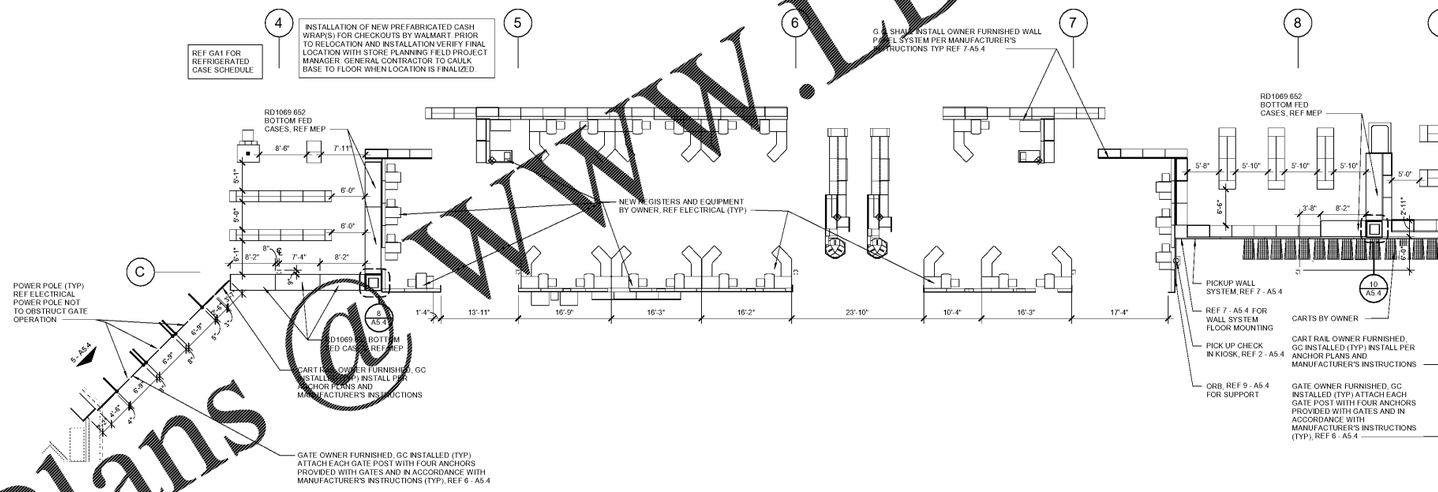

3 GR ENLARGED CHECKOUT PLAN

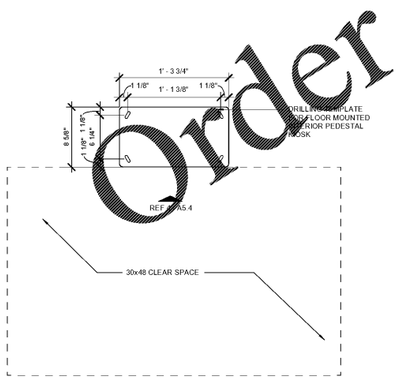

2 CHECK IN KIOSK
1 1/2" = 1'-0"

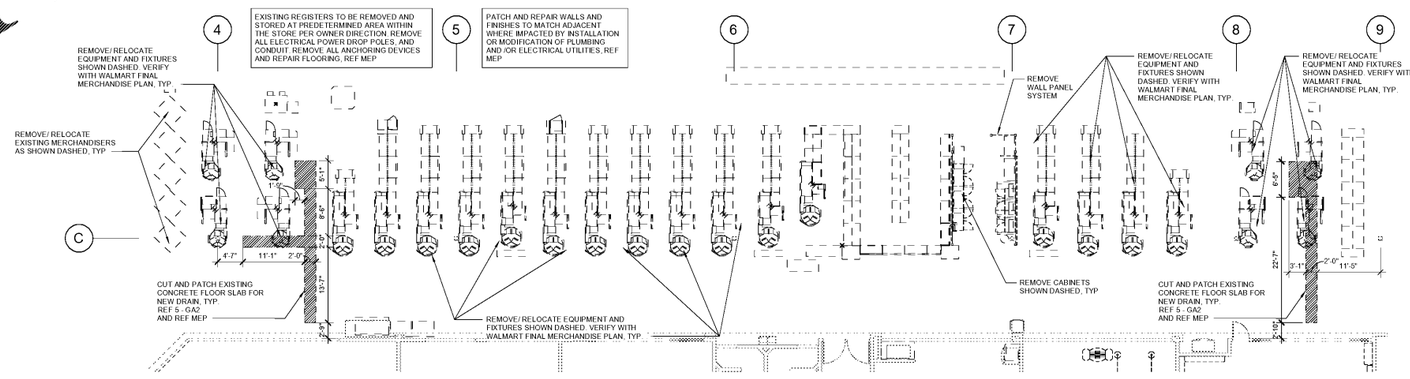

1 ENLARGED DEMO CHECKOUT PLAN
1" = 1'-0"

12/8/2020 2:57:18 PM
\\Brr-fs01\data\Projects\walmart\GA\186_Atlanta(Gresham)_GA_709_S_3800_SRB.rvt