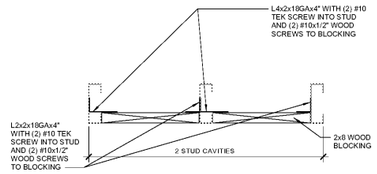

9 TV BRACKET BLOCKING PLAN
1 1/2" = 1'-0"

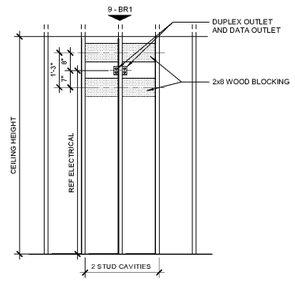

8 TV BRACKET BLOCKING
1/2" = 1'-0"

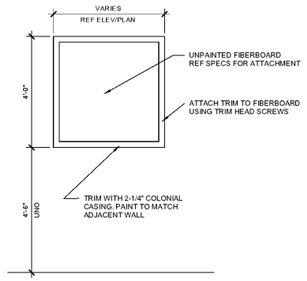

7 TACK BULLETIN BOARD
1/2" = 1'-0"

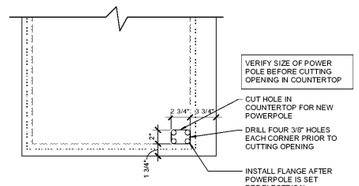

6 POWER POLE LOCATION
1 1/2" = 1'-0"

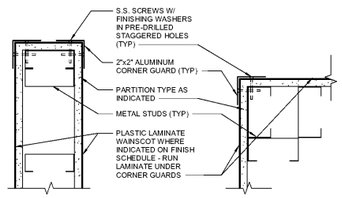

5 CORNER GUARD
3" = 1'-0"

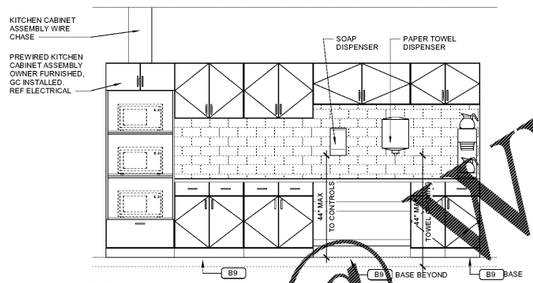

4 CABINET ELEVATION
1/2" = 1'-0"

INSECT CONTROL UNIT LEGEND		
FINAL NUMBER OF UNITS RECEIVED IS DETERMINED BY THE WALMART FOOD SAFETY & HEALTH PEST MANAGEMENT AND PEST ELIMINATION SERVICES PROVIDER		
TYPE	TOTAL	D
D	1	

NOTES:
1. ALL UNITS TO BE INSTALLED BY THE PEST ELIMINATION SERVICES PROVIDER
2. UNITS ARE NOT TO BE INSTALLED ABOVE ANY FOOD SERVICE/PREP EQUIPMENT
3. UNITS ARE TO BE INSTALLED (INDICATED WITH BROWN RECEPTACLES AND COVERS) AS INSTRUCTED WITHIN THE CONSTRUCTION DOCUMENTS. REFERENCE ARCHITECTURAL AND ELECTRICAL DRAWINGS FOR PROPER LOCATION

SHEET NOTES

1. REFERENCE FINISH LEGEND AND SPECIFICATIONS FOR PAINT AND PROTECTIVE SURFACING.

KEYNOTES

6.27	48" HIGH WAINSCOT WITH OUTSIDE CORNER TRIM
10.44	PROVIDE TACTILE "EXIT" SIGN. REF N1.
16.05	INSTALL INSECT CONTROL UNIT TYPE NOTED BESIDES UNIT. REFER TO N1 FOR LEGEND AND NOTES.

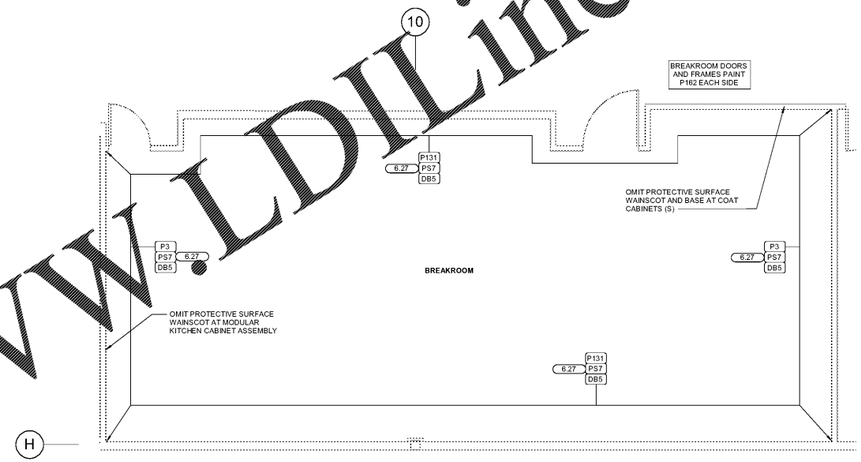

3 BREAKROOM FINISH PLAN
1/4" = 1'-0"

151 BREAKROOM

WALLS
- REF 3 - BR1 FOR FINISH INFORMATION.

FLOOR
- REF FLOOR FINISH PLAN.

CEILING
- REF SHEET SA1 FOR CEILING SCHEDULE.

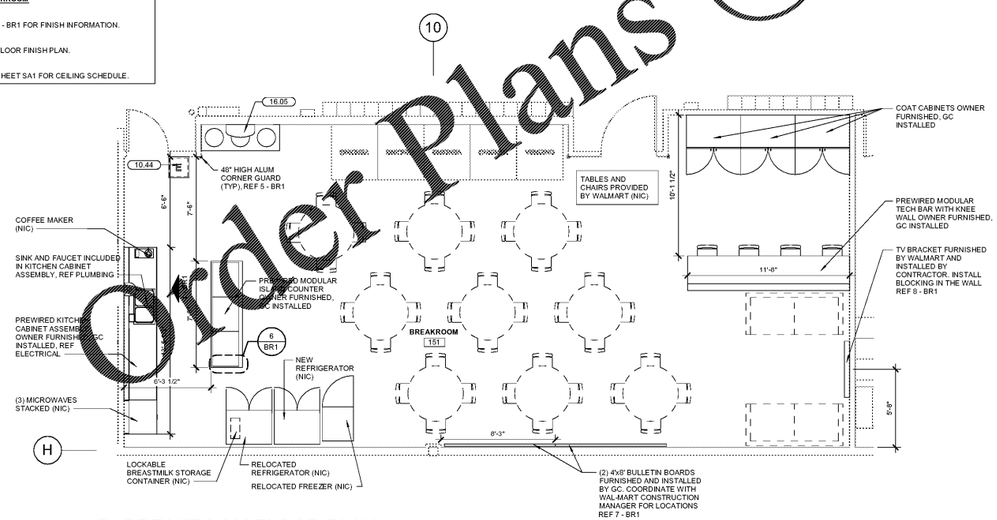

2 BREAKROOM FLOOR PLAN
1/4" = 1'-0"

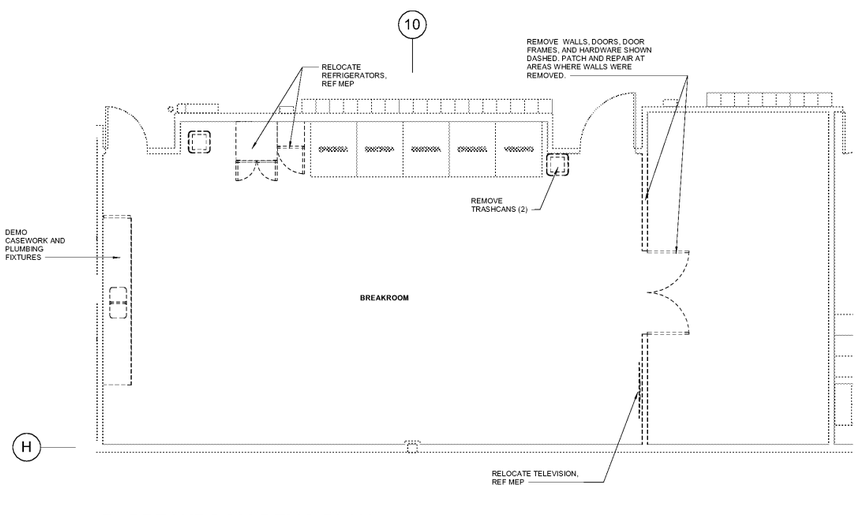

1 BREAKROOM DEMO PLAN
1/4" = 1'-0"

Order Plans @ WWW.LDILine.com

brr
ARCHITECT OF RECORD:
JOHN F. FRANK
8131 METCALF AVE
OVERLAND PARK, KS 66204
www.brrarch.com
TEL: 913-262-9095
FAX: 913-262-9044

STIPULATION FOR REUSE
THIS DRAWING HAS BEEN PREPARED FOR THE EXCLUSIVE USE OF WALMART STORES, INC. AND ITS CONSULTANTS AND IS NOT TO BE USED IN WHOLE OR IN PART FOR ANY OTHER PROJECT WITHOUT THE PRIOR WRITTEN AUTHORIZATION OF WALMART STORES, INC. ALL COMMON LAW, STATUTORY AND OTHER RESERVED RIGHTS, INCLUDING COPYRIGHT, ARE HEREBY EXPRESSLY RESERVED. ARCHITECTS AND ENGINEERS LICENSED IN THE STATE OF PROJECT LOCATION ARE AUTHORIZED TO REUSE THESE DRAWINGS FOR A PROJECT IN THAT STATE ONLY.

CONSULTANTS

Walmart
ATLANTA (GRESHAM), GA
2427 GRESHAM RD SE 30316
ST GRE NO. 03 709 253
9664589 | PROTO: 185
JOB NUMBER: 2021 SPRB-R

ISSUE BLOCK

CHECKED BY:	
DRAWN BY:	MED
PROTO CYCLE:	10/30/20
DOCUMENT DATE:	11/20/20

NOT FOR CONSTRUCTION

BREAK ROOM PLAN AND DETAILS

SHEET: BR1

12/15/2020 2:56:12 PM
File: 185-2009 Walkers Crossing GA.rvt[Rev. Active]Central, GA, Rm_9_ARCH_V28.rvt