DEMOLITION NOTES

1. ALL WALL COVERING TO BE REMOVED FROM EXISTING WALLS. PATCH AND REPAIR ALL GYPSUM BOARD SURFACES TO MATCH ADJACENT AND READY TO RECEIVE FINISHES.
2. REMOVE ALL ELECTRICAL OUTLETS ABOVE EXISTING SLAT WALL. REMOVE OUTLET BOX, CONDUIT, AND ELECTRICAL WIRE BACK TO NEAREST J-BOX. CAP WIRE AT J-BOX. PATCH AND REPAIR WALL TO MATCH ADJACENT.

SHEET NOTES

1. ALL ELECTRICAL WORK INCLUDING DATA AND POWER DISCONNECTION BY GC.
2. REMOVAL OF POWER POLES AND REINSTALLATION OF FLOOR POWER AND DATA RACEWAYS BY GC. DATA LINES BY OTHERS.
3. GENERAL CONTRACTOR RESPONSIBLE FOR ALL ELECTRICAL AND PLUMBING WORK.
4. GC RESPONSIBLE FOR ANCHORING ALL MILLWORK TO PREVENT OVERTURNING, REFERENCE MILLWORK MANUFACTURERS INSTRUCTIONS FOR CLEAT HEIGHTS.
5. CAULK ALL COUNTERS AND BACKSPLASHES TO THE WALL.
6. PATCH AND REPAIR WALLS AT ANY REMOVED ELECTRICAL BOXES.
7. ALL NEW COUNTERS, CASEWORK, SHELVES, MILLWORK, DISPENSERS, SIGN TRACK MOLDING AND FRAME HOLDERS ARE TO BE FURNISHED BY WALMART AND INSTALLED BY GC.
8. COMPUTER SYSTEMS AND EQUIPMENT FURNISHED AND INSTALLED BY OWNER UNO.
9. INTERIOR PLAN DIMENSIONS ARE TO FACE OF FINISH AT EXISTING WALLS.
10. NOT USED.
11. NOT USED.
12. UNLESS EXISTING LIGHTS ARE STILL IN SERVICE EXISTING FLOOR POWER IN VISION CENTER TO BE ABANDONED. REF ELECTRICAL FOR DEMOLITION OF EXISTING CIRCUITRY, REMOVE AND INFILL ABANDONED FLOOR EXPOSED ELECTRICAL AND DATA OUTLETS. PATCH AND REPAIR SUBSTRATE FOR NEW FLOOR FINISHES.
13. ALL NEW WALLS IN OPTICAL SALES SHALL HAVE 1/2" PLYWOOD TO UNDER 1/2" GYPSUM BOARD.
14. PATCH AND REPAIR ALL WALL AREAS TO MATCH ADJACENT SURFACES AND FINISHES. NEW WALL SURFACES IN OFFICES TO RECEIVE MATCHING ORANGE PEEL TEXTURE IF EXISTING.
15. INSTALL BASE AFTER INSTALLATIONS OF OWNER FURNISHED CABINETS.
16. OWNER FURNISHED, GC INSTALLED PAPER TOWEL AND SOAP DISPENSERS AT ALL SINK LOCATIONS.
17. PAINT ALL HOLLOW METAL DOORS AND FRAMES P-206.
18. ALL WOOD MATERIAL SHOWN IN DETAILS ON THIS SHEET SHALL BE FIRE RETARDANT TREATED WOOD (FRTW) IN ACCORDANCE WITH INTERNATIONAL BUILDING CODE SECTION 603.1. THIS INCLUDES ALL REFERENCES TO "BLOCKING", "NAILERS", "PLYWOOD", "SHEATHING", AND IF APPLICABLE "WOOD STUDS".

700 VISION SALES, 709 PROCESSING ROOM

WALLS
- PAINT ALL WALLS P207, UNO.
- REFERENCE PLANS FOR LOCATIONS OF ACCENT WALL COLOR P.208.
- INSTALL NEW BASE RB5.

FLOORS
- ETR.

CEILING
- INSTALL NEW ACT-3 TILE AND INTERMEDIATE TEES AS REQUIRED
- REFERENCE ELECTRICAL AND MECHANICAL FOR NEW LIGHT AND DIFFUSER LOCATIONS
- REFERENCE FIRE PROTECTION FOR NEW MODIFICATIONS TO THE SPRINKLER SYSTEM
- COORDINATE NEW SECURITY CAMERA LOCATIONS WITH NEW ACT TILE
- INSTALL CEILING FEATURE
- WATER HEATER INSTALLED ABOVE CEILING, REF MEP

MILLWORK/MILLWORK
- ALL CASEWORK FURNISHED, GC INSTALLED
- CASEWORK

Order Plan @ WWW.LDILine.com

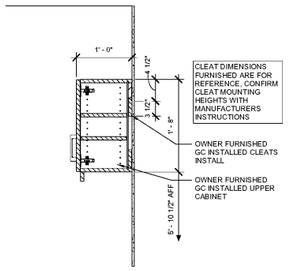

MILLWORK SECTION (OWNER FURNISHED, GC INSTALLED)

8 1" = 1'-0"

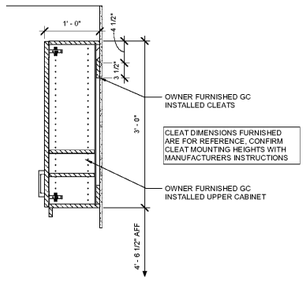

MILLWORK SECTION (OWNER FURNISHED, GC INSTALLED)

7 1" = 1'-0"

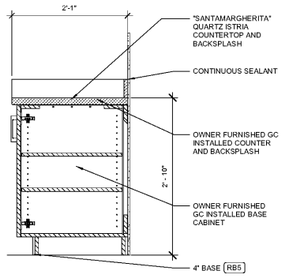

MILLWORK SECTION (OWNER FURNISHED, GC INSTALLED)

6 1" = 1'-0"

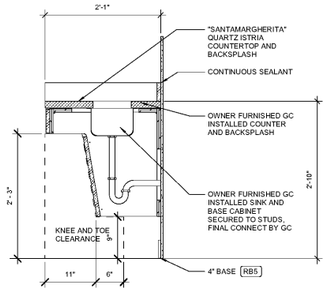

MILLWORK SECTION (OWNER FURNISHED, GC INSTALLED)

5 1" = 1'-0"

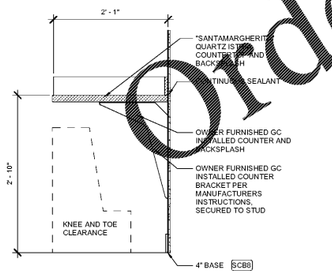

MILLWORK SECTION (OWNER FURNISHED, GC INSTALLED)

4 1" = 1'-0"

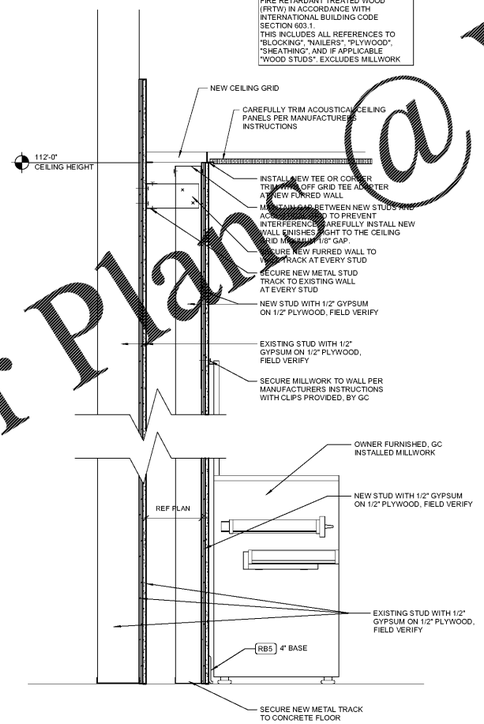

FEATURE WALL DETAIL

3 1 1/2" = 1'-0"

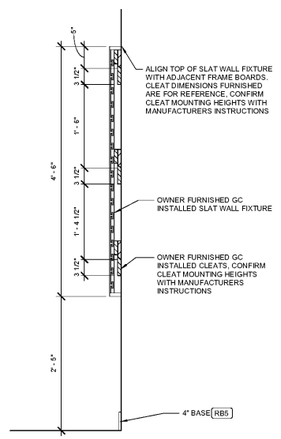

MILLWORK ACCESSORY SLAT WALL (OWNER FURNISHED, GC INSTALLED)

2 1" = 1'-0"

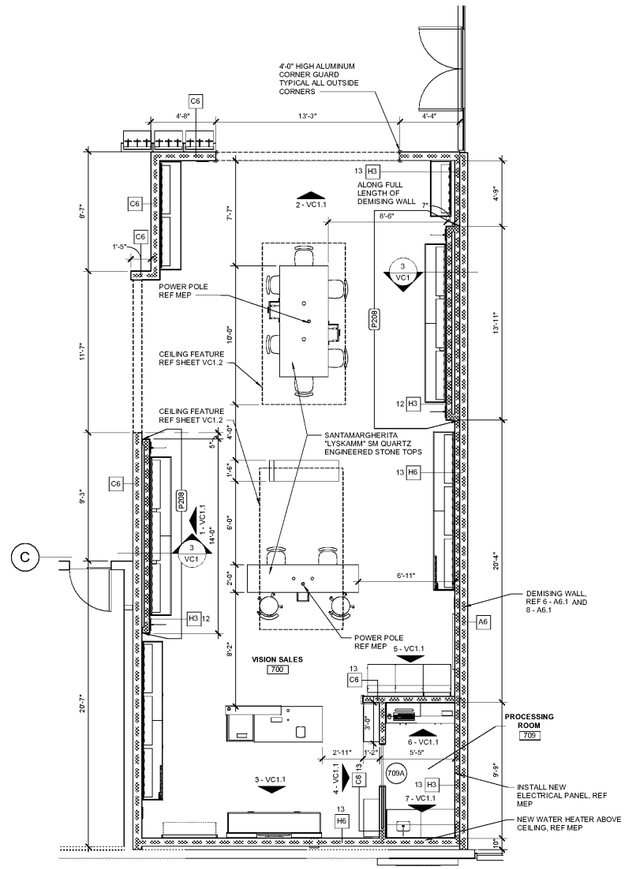

VISION CENTER FLOOR PLAN

1 1/4" = 1'-0"

ARCHITECT OF RECORD:
JOHN F. FRANK
8131 METCALF AVE
OVERLAND PARK, KS 66204
www.brrarch.com
TEL: 913-262-9095
FAX: 913-262-9244

STIPULATION FOR REUSE
THIS DRAWING HAS BEEN PREPARED FOR THE EXCLUSIVE USE OF WALMART STORES, INC. AND ITS CONSTRUCTION CONTRACTORS IN THE SPECIFIC PROJECT DESCRIBED HEREIN. THE DRAWINGS SHALL NOT BE USED BY ANY PERSON OR ENTITY FOR ANY OTHER PROJECT OR ADDITIONS TO THIS PROJECT OR FOR COMPLETION OF THIS PROJECT BY OTHERS WITHOUT THE EXPRESS WRITTEN PERMISSION OF BRR ARCHITECTURE AND ITS CONSULTANTS. ANY UNAUTHORIZED USE SHALL BE AT THE USER'S SOLE RISK AND WITHOUT LIABILITY TO BRR ARCHITECTURE AND ITS CONSULTANTS. ALL COPYRIGHTS AND OTHER PROPERTY RIGHTS RESERVED.

CONSULTANTS

Walmart
ATLANTA (GRESHAM), GA
2427 GRESHAM RD SE 30316
ST GREEN IND: 03 709 255
JOB NUMBER: 99645809 | PROTO: 186
2021 SPRB-R

ISSUE BLOCK

CHECKED BY:	
DRAWN BY:	MED
PROTO CYCLE:	10/30/20
DOCUMENT DATE:	11/20/20

NOT FOR CONSTRUCTION

VISION CENTER PLANS AND ELEVATIONS

SHEET: VC1

D:\20\2020.2.05.0.trw
RM: Bob Utley Shawnee\Cleveland\L&S\709_Atlanta\Cleveland, GA_709_S_ARCH_VC1.rvt