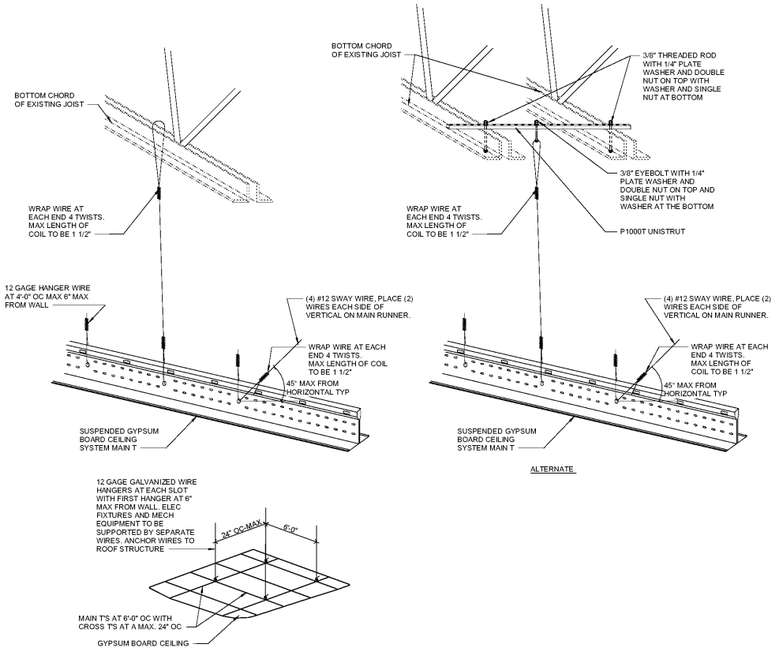

5 CEILING GRID DETAIL
3/4" = 1'-0"

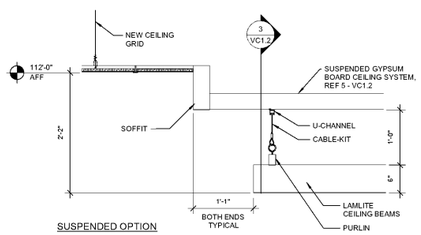

4 SECTION @ CEILING FEATURE
1" = 1'-0"

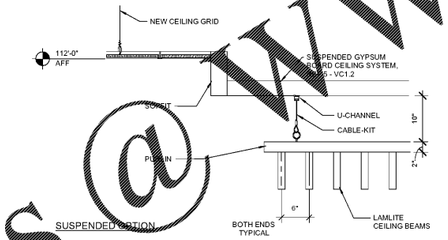

3 SECTION @ CEILING FEATURE
1" = 1'-0"

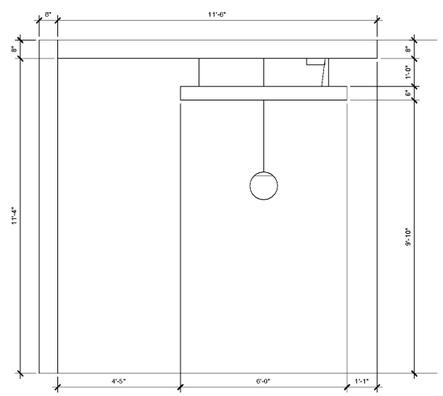

2 SECTION @ CEILING FEATURE
1/2" = 1'-0"

COORDINATE MODIFICATIONS TO EXTEND SPRINKLER HEADS AS NEEDED (REFERENCE MECHANICAL / FIRE). IF THERE IS A CONFLICT WITH THE CEILING FEATURE AND FIRE PROTECTION OR LIGHTING, ISSUE AN RFI PRIOR TO DOING ANY WORK.
- ISSUE AN RFI IF FIRE PROTECTION NEEDS TO BE ADDED OR RELOCATED, DUE TO THE CEILING FEATURE.
- ISSUE AN RFI IF LIGHTING NEEDS TO BE RELOCATED DUE TO THE CEILING FEATURE.
- REFERENCE MECHANICAL FOR NEW FLUSH DIFFUSERS (DUCT WORK IS EXISTING TO REMAIN).

ENSURE CEILING GRID IS LEVEL AND SQUARE PRIOR TO ATTACHEMENT OF CEILING FEATURE. ENSURE ALL CEILING PANELS LAY FLAT AT TWIST CLIPS AND GRID IS LEVEL AFTER CEILING FEATURE IS INSTALLED.

REFERENCE MECHANICAL, ELECTRICAL, AND FIRE PROTECTION FOR ADDITIONAL INFORMATION.

CONTRACTOR TO ENSURE EXISTING CEILING GRID SUPPORTS ARE INSTALLED IN ACCORDANCE WITH ASTM C636 AND ASCE 7. ADD AND / OR MODIFY SUPPORTS AS NEEDED FOR COMPLIANCE WITH STANDARDS

ADD INTERMEDIATE ACT GRID AT NEW 2x2 LIGHT FIXTURES

CEILING FEATURE(S) ARE OWNER FURNISHED, GC INSTALLED. COORDINATE MODIFICATIONS TO FIRE PROTECTION

LAMLITE CEILING FEATURE, IN ACCORDANCE WITH UL 1975
EPS:
FLAME SPREAD: <25 SMOKE DEVELOPED: <450
PAINTS AND LAMINATES APPLIED TO EPS:
FLAME SPREAD: <25 SMOKE DEVELOPED: <450

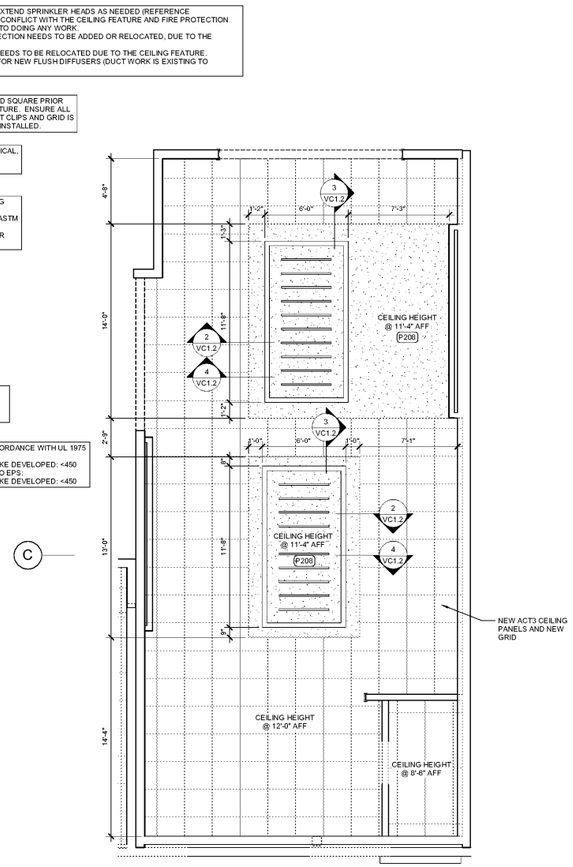

1 REFLECTED CEILING PLAN
1/4" = 1'-0"

Order Plans @ www.LDILine.com

brr
ARCHITECT OF RECORD:
JOHN P. FRANK
8131 METCALF AVE
OVERLAND PARK, KS 66204
www.brrarch.com
TEL: 913-262-9095
FAX: 913-262-9044

STIPULATION FOR REUSE
THESE DRAWINGS ARE PREPARED FOR USE ON THIS PROJECT ONLY AND ARE NOT TO BE USED IN WHOLE OR IN PART FOR ANY OTHER PROJECT. CONTRACTOR SHOULD NOTIFY THIS ISSUE SHOULD ANY DISCREPANCIES BE FOUND. SUBMISSION OR DISTRIBUTION OF THESE DRAWINGS TO MEET OFFICIAL REGULATIONS IS PERMITTED. THESE DRAWINGS ARE NOT TO BE CHANGED OR COPIED IN ANY FORM OR MANNER WHATSOEVER, NOR ARE THEY TO BE ASSIGNED TO ANY THIRD PARTY, WITHOUT FIRST OBTAINING THE EXPRESS WRITTEN PERMISSION AND CONSENT OF BRR ARCHITECTURE, INC. AND THE ARCHITECT AND CONSULTANTS RETAIN ALL COMMON LAW, STATUTORY AND OTHER RESERVED RIGHTS, INCLUDING THE COPYRIGHT. ALL DRAWINGS, SPECIFICATIONS AND COPIES THEREOF FURNISHED BY BRR ARCHITECTURE, INC. ARE AND SHALL REMAIN THE PROPERTY OF BRR ARCHITECTURE, INC. THEY ARE NOT TO BE USED ON ANY OTHER WORK, AND ARE NOT TO BE LOANED, COPIED OR DISCLOSED TO ANY PERSON, FIRM OR CORPORATION WITHOUT THE PRIOR WRITTEN CONSENT OF BRR ARCHITECTURE, INC. VISUAL CONTACT WITH THESE DRAWINGS OR SPECIFICATIONS SHALL CONSTITUTE CONCLUSIVE EVIDENCE OF ACCEPTANCE OF THESE RESTRICTIONS.

CONSULTANTS

Walmart
ATLANTA (GRESHAM), GA
2477 GRESHAM LAKE DR SE 30316
ST GRE NO. 03 709 253
JOB NUMBER: 19645809 | PROTO
2021 SPRB-R
185

ISSUE BLOCK

CHECKED BY:	
DRAWN BY:	MED
PROTO CYCLE:	10/30/20
DOCUMENT DATE:	11/20/20

NOT FOR CONSTRUCTION

REFLECTED CEILING PLAN AND DETAILS

SHEET:
VC1.2

12/8/2020 2:59:59 PM
C:\Users\mdavis\Documents\Walmart_Atlanta(Gresham)_GA_R20_R_ARCH_VER.rvt