KEYNOTES

15.700 REMOVE AIR DEVICES AND DUCTWORK SHOWN DASHED UNLESS OTHERWISE NOTED AND CAP OFF DUCTWORK TO REMAIN. PATCH AND REPAIR DUCTWORK AS NEEDED INCLUDING SEALING DUCTWORK TO REMAIN PER SPECIFICATIONS.

15.719 REMOVE AND RE-INSTALL AIR DEVICE IN NEW CEILING GRID. MODIFY EXISTING DUCTWORK AS NECESSARY FOR NEW LOCATION.

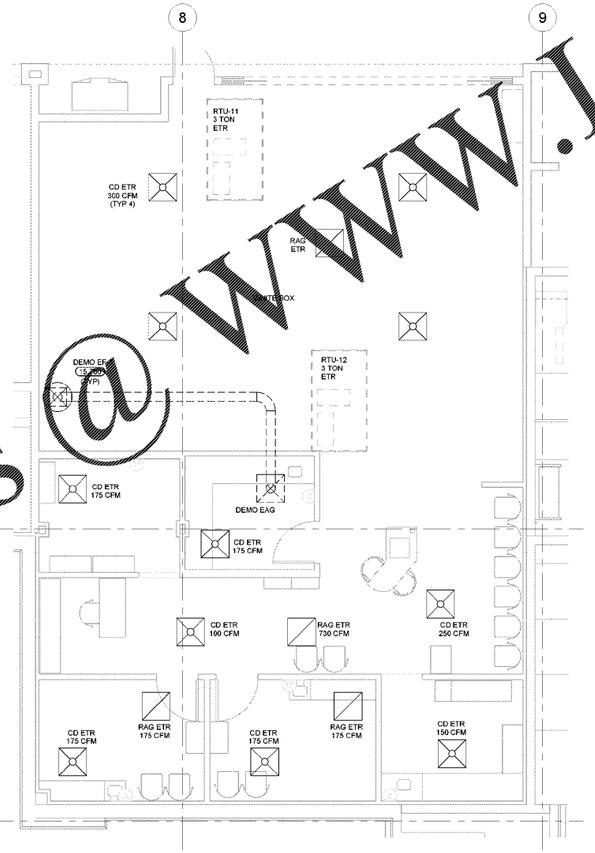

2 WHITE BOX MECHANICAL PLAN
1/4" = 1'-0"

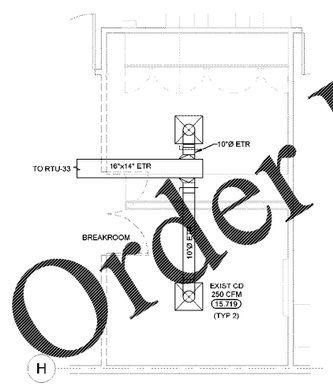

3 BREAKROOM MECHANICAL PLAN
1/4" = 1'-0"

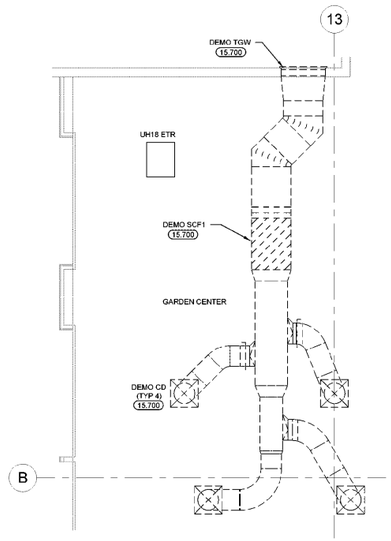

1 GARDEN CENTER MECHANICAL DEMO PLAN
1/4" = 1'-0"

Order Plans @ WWW.LDILine.com

brr
ARCHITECT OF RECORD:
JOHN P. FRANK
8131 METCALF AVENUE
SUITE 100
OVERLAND PARK, KS 66204
www.brrarch.com
TEL: 913-262-9095
FAX: 913-262-9004

STIPULATION FOR REUSE
THIS DRAWING WAS PREPARED FOR USE ON THIS PROJECT ONLY AND SHALL NOT BE USED IN WHOLE OR IN PART FOR ANY OTHER PROJECT. ALL COPYRIGHTS, COMMON LAW RIGHTS AND OTHER PROPERTY RIGHTS IN THE DESIGN, CONCEPTS AND DRAWINGS PRESENTED HEREIN ARE RESERVED BY THE ARCHITECT AND SUBJECT TO USE ONLY ON THIS PROJECT. ANY REUSE OR UNAUTHORIZED USE OF THESE DRAWINGS WITHOUT THE WRITTEN CONSENT OF THE ARCHITECT IS PROHIBITED. ANY REUSE OR UNAUTHORIZED USE OF THESE DRAWINGS SHALL BE AT THE USER'S SOLE RISK AND WITHOUT LIABILITY TO THE ARCHITECT.

CONSULTANTS
HENDERSON ENGINEERS
8345 LENEXA DRIVE, SUITE 300
LENEXA, KS 66214
TEL 913.422.0300 FAX 913.422.0001
WWW.HENDERSONENGINEERS.COM
JAMES MOORE
GA. CORPORATE NO. PEF000734
EXPIRES 6/30/2021

Walmart
ATLANTA (GRESHAM)
2477 GRESHAM HIGHWAY SW 30316
STORE NO. 03709-2355
GENERAL REMODEL
JOB NUMBER: 2180663709 | PROTO: SPHB

ISSUE BLOCK

CHECKED BY:	JME
DRAWN BY:	HKM
PROTO CYCLE:	09/25/20
DOCUMENT DATE:	11/20/20

NOT FOR CONSTRUCTION

ENLARGED MECHANICAL PLANS

SHEET: M1.1

EXISTING CONDITIONS WERE TAKEN FROM ORIGINAL DRAWINGS AND MAY NOT REFLECT EXACT "AS-BUILT" CONDITIONS. CONTRACTOR SHALL FIELD VERIFY ALL EXISTING CONDITIONS PRIOR TO SUBMITTING FINAL BIDS. CONTRACTOR SHALL CAREFULLY COORDINATE NEW WORK AND DEMOLITION WITH ALL OTHER DISCIPLINES AND EXISTING CONDITIONS.

EACH SUBCONTRACTOR IS RESPONSIBLE FOR HAVING A THOROUGH KNOWLEDGE OF ALL DRAWINGS AND SPECIFICATIONS IN THEIR RELATED FIELD. THE FAILURE TO ACQUAINT THEMSELF WITH THIS KNOWLEDGE DOES NOT RELIEVE THE RESPONSIBILITY OF PERFORMING THE WORK PROPERLY. NO ADDITIONAL COMPENSATION SHALL BE ALLOWED BECAUSE OF CONDITIONS THAT OCCUR DUE TO FAILURE TO FAMILIARIZE WORKERS WITH THIS KNOWLEDGE.

JARROD M. EASTERWOOD