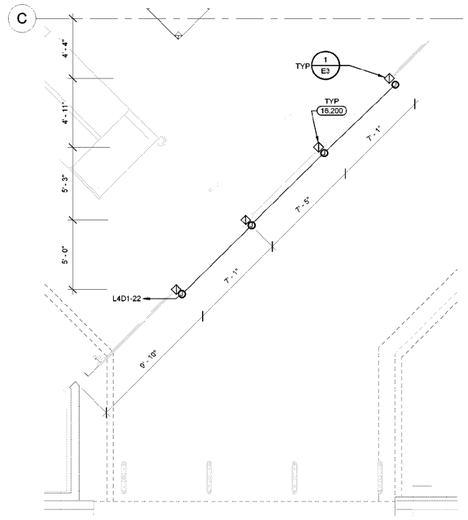

6 GR AP GATES POWER PLAN
1/4" = 1'-0"

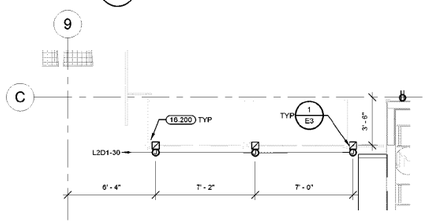

5 GM AP GATES POWER PLAN
1/4" = 1'-0"

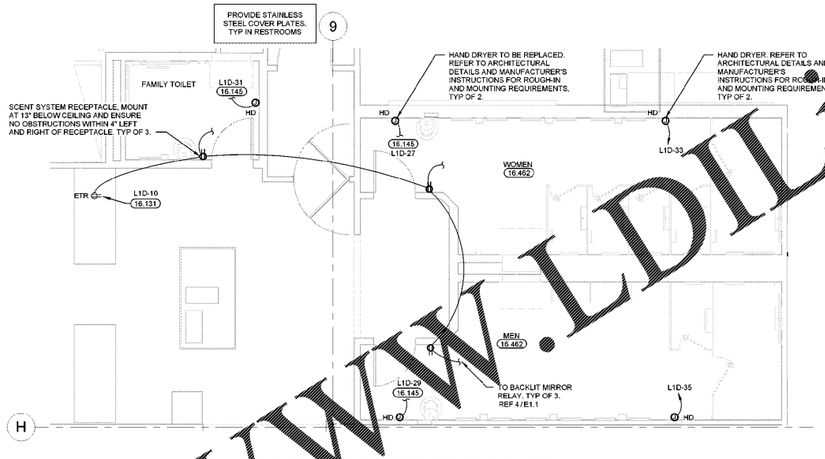

4 REAR RESTROOM POWER PLAN
1/4" = 1'-0"

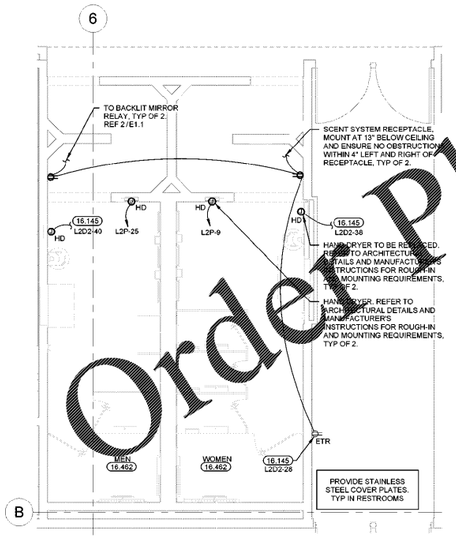

3 FRONT RESTROOM POWER PLAN
1/4" = 1'-0"

BREAKROOM CABINETS, TECH BAR, AND ISLAND ARE PREWIRED. RECEPTACLES AND PLUGMOLD ARE INSTALLED AND PREWIRED BY MANUFACTURER. CIRCUITRY SHOWN FOR CLARITY. E.C. TO ROUTE PREWIRED WHIPS TO FINAL CONNECTION POINT AS REQUIRED AND MAKE FINAL CONNECTIONS.

PLUGMOLD PROCUREMENT:
MODULAR COUNTER MANUFACTURER TO SUPPLY NEW PLUGMOLD AS SPECIFIED ON PLANS TO BE INCLUDED WITH MODULAR MILLWORK.

CONTACT:
REXEL
WILLIAM MARR
(479) 751-7123
WILLIAM.MARR@REXELUSA.COM

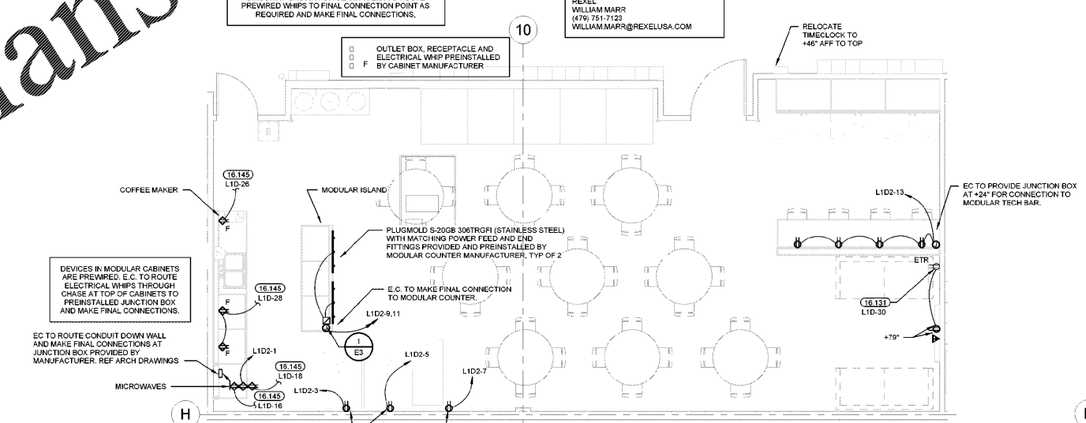

2 BREAKROOM POWER PLAN
1/4" = 1'-0"

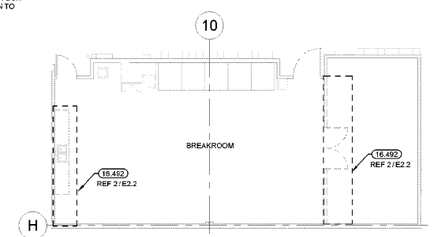

1 BREAKROOM POWER DEMO PLAN
1/8" = 1'-0"

EXISTING CONDITIONS WERE TAKEN FROM ORIGINAL DRAWINGS AND MAY NOT REFLECT EXACT "AS-BUILT" CONDITIONS. CONTRACTOR SHALL FIELD VERIFY ALL EXISTING CONDITIONS PRIOR TO SUBMITTING FINAL BIDS. CONTRACTOR SHALL CAREFULLY COORDINATE NEW WORK AND DEMOLITION WITH ALL OTHER DISCIPLINES AND EXISTING CONDITIONS.

EACH SUBCONTRACTOR IS RESPONSIBLE FOR HAVING A THOROUGH KNOWLEDGE OF ALL DRAWINGS AND SPECIFICATIONS IN THEIR RELATED FIELD. THE FAILURE TO ACQUAINT THEMSELF WITH THIS KNOWLEDGE DOES NOT RELIEVE THE RESPONSIBILITY OF PERFORMING THE WORK PROPERLY. NO ADDITIONAL COMPENSATION SHALL BE ALLOWED BECAUSE OF CONDITIONS THAT OCCUR DUE TO FAILURE TO FAMILIARIZE WORKERS WITH THIS KNOWLEDGE.

KEYNOTES

16.131	CONNECT TO EXISTING CIRCUIT.
16.145	CONNECT CIRCUIT(S) TO EXISTING BRANCH CIRCUITRY. MINIMUM WIRE SIZE AND PANELBOARD CIRCUIT ARE NOTED. VERIFY SIZE, RATING AND CONDITION OF EXISTING BRANCH CIRCUIT CONDUIT AND WIRE PRIOR TO USE TO ENSURE THAT THEY MEET REQUIRED SIZE, AND ALL U.L. RATINGS AND REPLACE AS REQUIRED.
16.200	INSTALL OWNER FURNISHED BLANK POWER POLE ON SALES FLOOR SIDE OF GATE SUCH THAT GATE OPERATION IS NOT OBSTRUCTED. ORIENT POLE SUCH THAT MOUSE HOLE IS FACING GATE POST. ROUTE FLEXIBLE METALLIC CONDUIT THROUGH POWER POLE AND PROVIDE DIRECT CONNECTION TO GATE POST(S). DO NOT ROUTE METALLIC CONDUIT ON FLOOR. INSTALL FURNISHED 2 PIN AND 6 PIN CROSSLINK CABLES FOR EACH GATE PAIR TO ENSURE SIMULTANEOUS OPERATION. UTILIZE CABLE DUCT AND POWER POLES TO ROUTE CROSSLINK CABLES.
16.462	EXISTING OFFICE AREAS AND/OR RESTROOMS WILL BE REFURBISHED BY OTHERS. REMOVE ALL ELECTRICAL ITEMS FROM WALLS AND CEILING, INCLUDING HAND DRYERS, RECEPTACLES, SWITCHES, AND LIGHTING FIXTURES AS REQUIRED. INSTALL AND RECONNECT AFTER NEW FINISHES ARE IN PLACE. COORDINATE EXTENT OF WORK WITH GENERAL CONTRACTOR AND WAL-MART CONSTRUCTION MANAGER.
16.492	E.C. SHALL COORDINATE WITH GENERAL CONTRACTOR AND ARCHITECTURAL DEMOLITION PLANS THE EXTENT OF ELECTRICAL DEMOLITION. REMOVE UNUSED DEVICES, BOXES, CONDUITS, AND WIRING BACK TO ORIGINATING JUNCTION BOXES OR PANELBOARDS. REFERENCE POWER PLANS FOR CIRCUITRY TO BE REUSED. DEMOLITION SHALL NOT AFFECT ACTIVE CIRCUITS. IF CIRCUIT IS DEMOLISHED ALL THE WAY TO PANELBOARD, REMOVE CIRCUIT BREAKER AND REPLACE WITH FILLER PLATE. UPDATE TYPEWRITTEN CIRCUIT DIRECTORY IDENTIFYING CIRCUIT AS "SPACE". COORDINATE EXACT REQUIREMENTS WITH EXISTING CONDITIONS PRIOR TO BID.

Order Plans @ WWW.LDILine.com

brr
ARCHITECT OF RECORD:
DORIN P. FRANK
8131 METCALF AVENUE
SUITE 300
OVERLAND PARK, KS 66204
www.brrarch.com
TEL: 913-262-9095
FAX: 913-262-9044

STIPULATION FOR REUSE

THIS DRAWING WAS PREPARED FOR USE ON THIS PROJECT ONLY AND IS NOT TO BE USED IN WHOLE OR IN PART FOR ANY OTHER PROJECT. CONTRACTOR SHALL VERIFY ALL DIMENSIONS AND CONDITIONS AT THE JOB SITE AND SHALL NOTIFY THE ARCHITECT OF ANY DISCREPANCIES BEFORE PROCEEDING WITH THE WORK. THE ARCHITECT SHALL NOT BE RESPONSIBLE FOR CONSTRUCTION MEANS, METHODS, TECHNIQUES, SEQUENCES OR PROCEDURES, OR FOR SAFETY PRECAUTIONS AND PROGRAMS IN CONNECTION WITH THE WORK. THE ARCHITECT SHALL NOT BE RESPONSIBLE FOR THE ACTS OR OMISSIONS OF THE CONTRACTOR, SUBCONTRACTORS, OR ANY OF THEIR AGENTS OR EMPLOYEES, OR ANY OTHER PERSONS PERFORMING PORTIONS OF THE WORK. ALL DRAWINGS, SPECIFICATIONS AND COPIES THEREOF FURNISHED BY THE ARCHITECT ARE AND SHALL REMAIN THE ARCHITECT'S PROPERTY. THEY ARE NOT TO BE USED BY THE OWNER OR OTHERS ON EXTENSIONS OF THIS PROJECT OR ON ANY OTHER PROJECT WITHOUT THE WRITTEN AGREEMENT OF THE ARCHITECT. ALL REUSE OR UNAUTHORIZED PUBLICATION WITHOUT THE ARCHITECT'S WRITTEN PERMISSION IS FORBIDDEN. THE OWNER SHALL INDEMNIFY AND HOLD THE ARCHITECT HARMLESS FROM ALL CLAIMS, DAMAGES, LOSSES AND EXPENSES ARISING OUT OF OR RESULTING THEREFROM. SUBMISSION OR DISTRIBUTION OF THESE DOCUMENTS TO MEET OFFICIAL REGULATORY REQUIREMENTS OR FOR PURPOSES IN CONNECTION WITH THE PROJECT IS NOT TO BE CONSTRUED AS PUBLICATION IN DEROGATION OF THE ARCHITECT'S COPYRIGHT OR OTHER RESERVED RIGHTS.

CONSULTANTS

HENDERSON ENGINEERS
8345 LENEXA DRIVE, SUITE 300
LENEXA, KS 66214
TEL 913.422.0300 FAX 913.422.0001
WWW.HENDERSONENGINEERS.COM
2006000108
GA. CORPORATE NO. PEF002734
EXPIRES 6/30/2021

Walmart
ATLANTA (GRESHAM)
2427 GRESHAM HWY SE 30316
STORE NO. 03709-2305
GENERAL REMODEL
JOB NUMBER: 2180607/09 | PROTO: SPHB

ISSUE BLOCK

CHECKED BY:	BC/BW
DRAWN BY:	JRF
PROTO CYCLE:	09/25/20
DOCUMENT DATE:	11/20/20

NOT FOR CONSTRUCTION

ENLARGED POWER PLANS

SHEET: E2.2

WILLIAM R. WINSTON