STORMWATER PROFILE VIEW OF A-5 TO POND

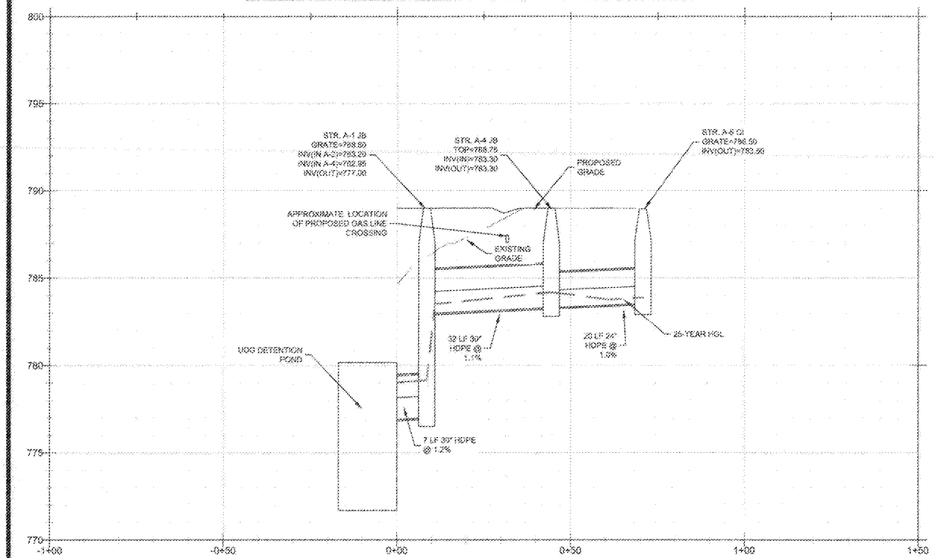

SCALE:
1" = 1' H
1" = 5' V

SCALE: 1" = 20'
20 0 20 40 60 FEET

STORMWATER PROFILE VIEW OF H-1 TO POND

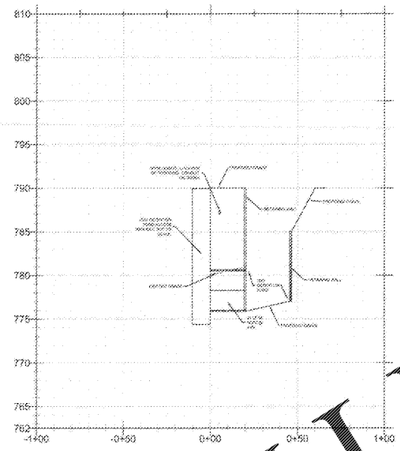

SCALE:
1" = 1' H
1" = 5' V

STORMWATER PROFILE VIEW OF [illegible] TO POND

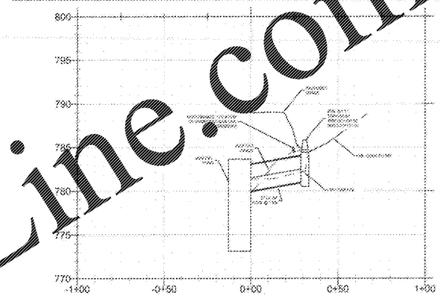

SCALE:
1" = 1' H
1" = 5' V

SCALE: 1" = 40'
40 0 40 80 120 FEET

STORMWATER PROFILE VIEW OF A-3 TO A-1

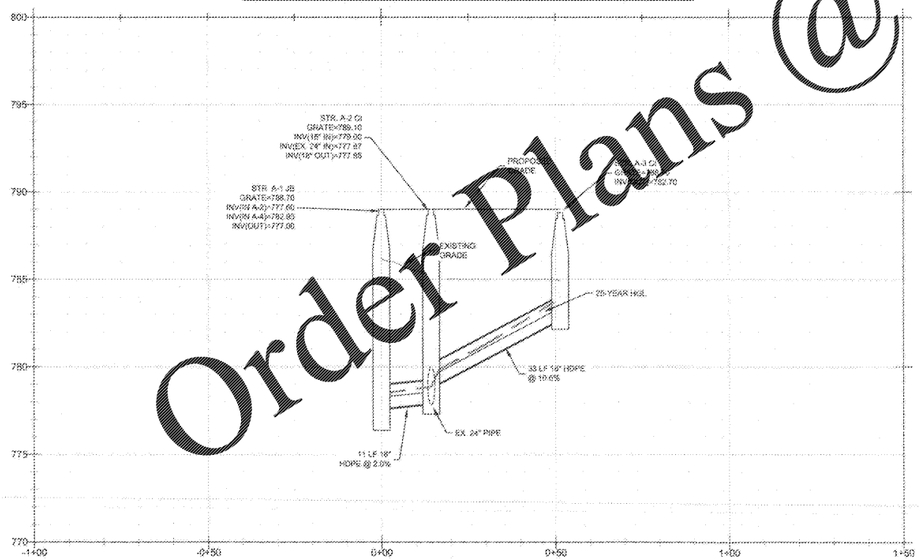

SCALE:
1" = 1' H
1" = 5' V

SCALE: 1" = 20'
20 0 20 40 60 FEET

STORMWATER PROFILE VIEW OF F-3 TO POND

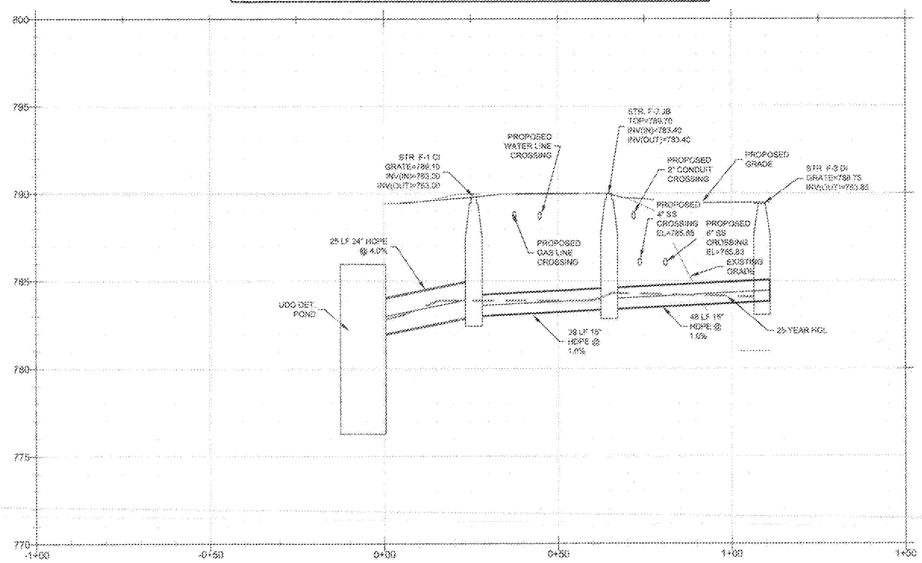

SCALE:
1" = 1' H
1" = 5' V

SCALE: 1" = 20'
20 0 20 40 60 FEET

Order Plans @ WWW.LDILine.com

ROBERTSON LOIA ROOF
ARCHITECTS & ENGINEERS
3460 Preston Ridge Road - Suite 275 - Alpharetta, GA 30005
770.674.2600 / www.rlrpc.com

GEORGIA
No. 031511
REGISTERED
TAYLOR ROBERTSON
12/14/20

CARTERSVILLE, GEORGIA
CHIPOTLE
405 EAST MAIN ST. CARTERSVILLE, GA 30121
FOR:
CARTERSVILLE QSR, LLC
ATLANTA, GEORGIA

REVISIONS
1 CITY COMMENTS 10-15-20
2 UPDATED CHIPOTLE CRITERIA 11-25-20

SHEET TITLE
PROFILES PLAN

DATE
09-01-2020

PROJECT NUMBER
19-303

SHEET NUMBER
C - 5.1

Monday, December 14, 2020 10:58:43am (format)
H:\Projects\LR\19303\CAD\Drawings\Live Sytems\...19303C.dwg [C-5.1]
Image: N:\Users\jbuchanan\Documents\Revit Models\Temp\19-303_Tate Rose Laguna_Jbuchan.rvt