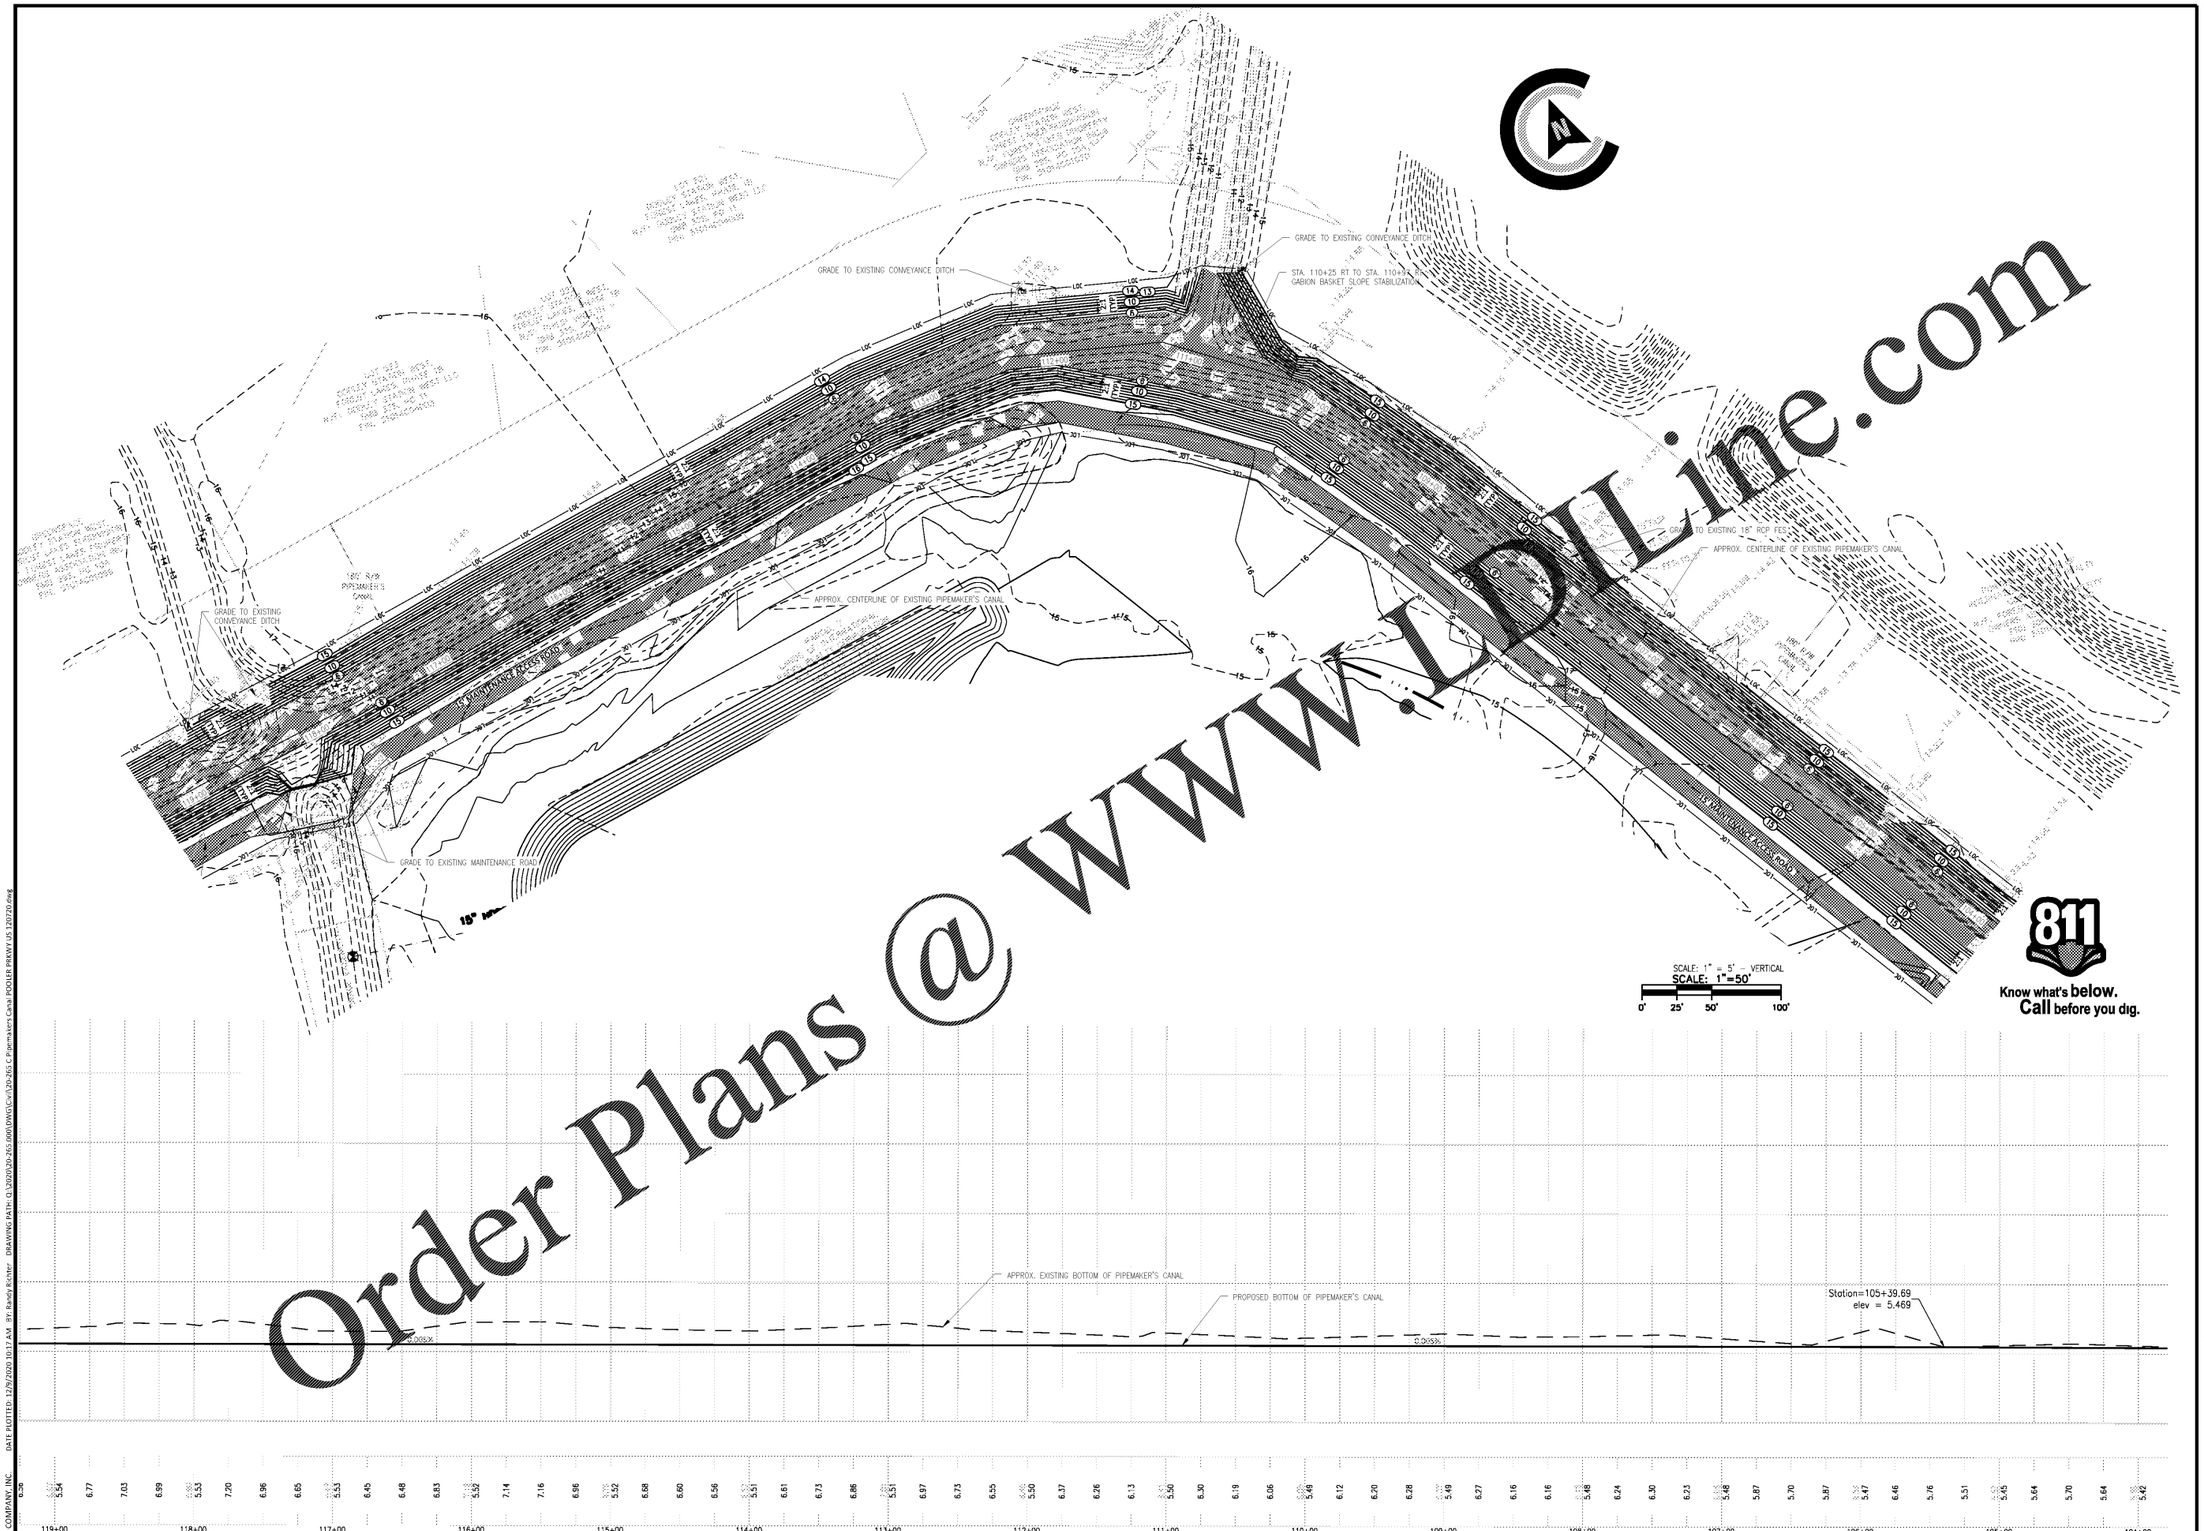

Order Plans @ www.LDLine.com

© 2018 COLEMAN COMPANY, INC. DATE PLOTTED: 12/9/2020 10:17 AM BY: Randy Richter DRAWING PATH: Q:\2020\20-265.000\DWG\Civil\20-265 C Pipemakers Canal POOLER PKWY US 120720.dwg

COLEMAN COMPANY
ENGINEERS • SURVEYORS
Savannah, Georgia | (912) 200-3041 | CCI-SAV.COM

RELEASED FOR CONSTRUCTION

GEORGIA REGISTERED No. 031215 PROFESSIONAL ENGINEER TRAVIS G. RICHTER

REVISIONS:

CIVIL CONSTRUCTION PLANS FOR
PIPE MAKER'S CANAL IMPROVEMENTS
LOCATED IN POOLER, GA
PREPARED FOR CITY OF POOLER

JOB NUMBER:	20-265
DATE:	06/05/20
DRAWN BY:	RAR
CHECKED BY:	TGB
SCALE:	AS NOTED

PLAN AND PROFILE

SHEET:
C1.4