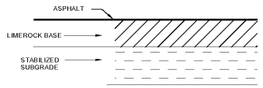

TYPICAL PAVMENT SECTION

PROPOSED PAVING SPECIFICATIONS
2" ASPHALT SUPERPAVE 9.5
10" LIMEROCK (98% MAX. DENSITY, 100 LBR)
12" TYPE "B" STABILIZED SUBGRADE
(98% MAX. DENSITY, 40 LBR)

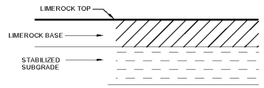

TYPICAL LIMEROCK SECTION

PROPOSED PAVING SPECIFICATIONS
12" LIMEROCK (98% MAX. DENSITY, 100 LBR)
12" TYPE "B" STABILIZED SUBGRADE
(98% MAX. DENSITY, 40 LBR)

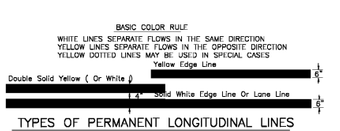

TYPES OF PERMANENT LONGITUDINAL LINES

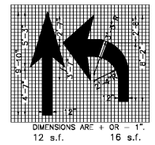

NOTE:
ALL PERMANENT PAVEMENT MARKINGS WITHIN THE PUBLIC RIGHT-OF-WAY SHALL BE THERMOPLASTIC PER FLORIDA DEPARTMENT OF TRANSPORTATION DESIGN STANDARDS

DIMENSIONS ARE ± OR - 1"
12 s.f. 16 s.f.

RIGHT TURN ARROW TO BE REVERSE :
NOTE:
WHEN ARROW AND PAVEMENT MESSAGE ARE USED TOGETHER, THE ARROW SHALL BE LOCATED DOWN STREAM OF THE PAVMENT MESSAGE AND SHALL BE SEPARATED FROM THE PAVEMENT MESSAGE BY A DISTANCE OF 25' (BASE OF THE ARROW TO THE BASE OF THE MESSAGE).

PAVEMENT ARROW AND MESSAGE DETAILS

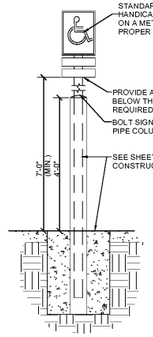

HANDICAP SIGN POST DETAIL

SIGNS SHALL CONFORM TO FDOT INDEX 17355

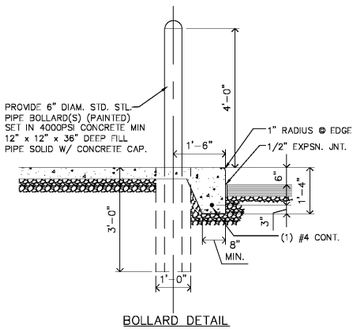

BOLLARD DETAIL

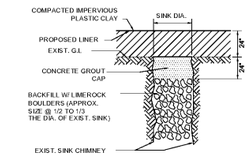

TYPICAL SINK CHIMNEY REPAIR DETAIL
REPAIR METHOD 2, SECTION 4.0, "APPLICANT'S HANDBOOK, KARST SENSITIVE AREAS", SJRWMD, MAY 1988.

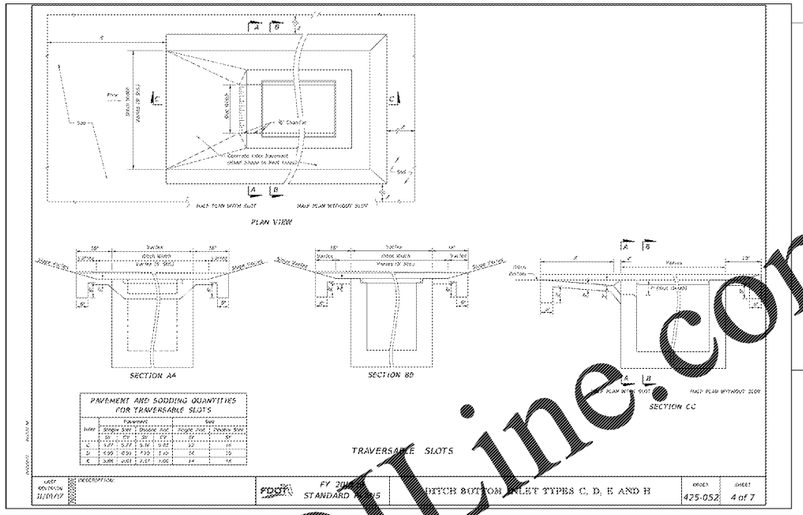

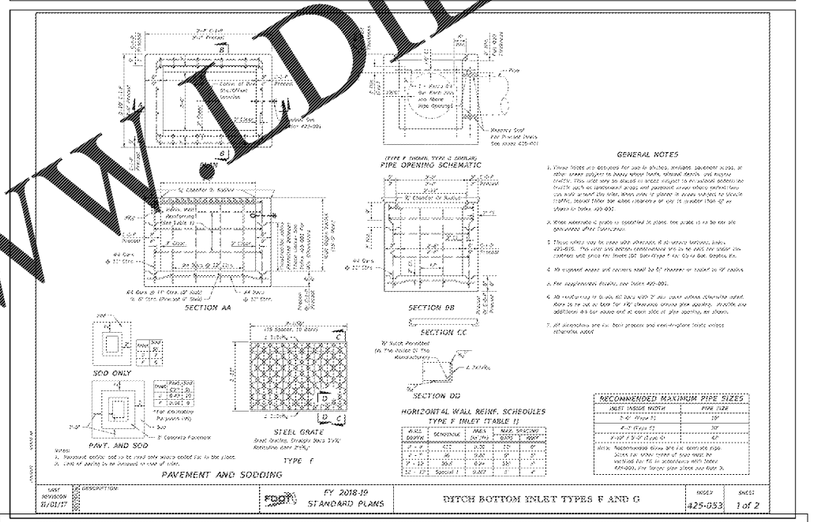

NOTES:
1. ALL LETTERS ARE 1.5" SERIES "C".
2. TOP SIGN SHALL HAVE A REFLECTORIZED BLUE BACKGROUND WHITE REFLECTORIZED LEGEND & BORDER.
3. BOTTOM SIGN SHALL HAVE A REFLECTORIZED WHITE BACKGROUND WITH BLACK OPAQUE LEGEND & BORDER.
4. ACCESSIBLE MARKINGS AND SIGNS TO CONFORM WITH FDOT INDEX 711-001 AND FDOT INDEX 700-102 RESPECTIVELY PER THE 2018-2019 REVISION.

PARKING SPACE DETAIL
HANDICAP & REGULAR
ALL HANDICAPPED ACCESS AND PARKING MUST COMPLY WITH FBC CHAPTER 11.

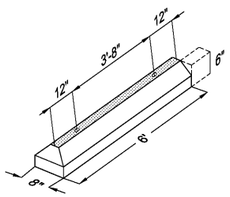

WHEEL STOP DETAIL

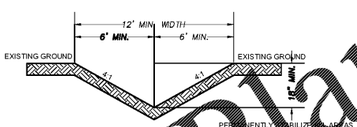

V-TYPE SWALE DETAIL
NOT TO SCALE

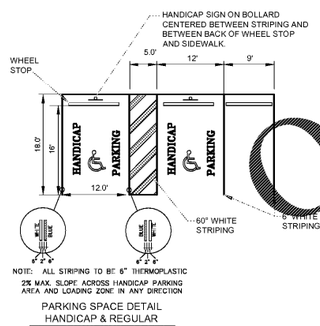

NOTE: ALL STRIPING TO BE 6" THERMOPLASTIC
2% MAX. SLOPE ACROSS HANDICAP PARKING AREA AND LOADING ZONE IN ANY DIRECTION

PARKING SPACE DETAIL
HANDICAP & REGULAR
ALL HANDICAPPED ACCESS AND PARKING MUST COMPLY WITH FBC CHAPTER 11.

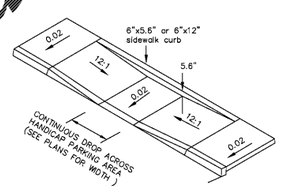

HANDICAP CURB DETAIL

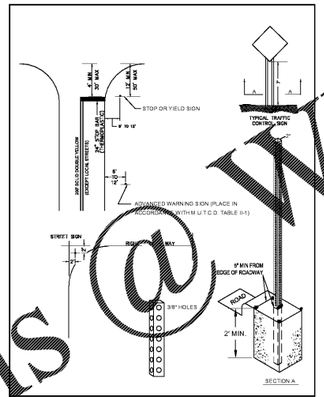

Sign Detail

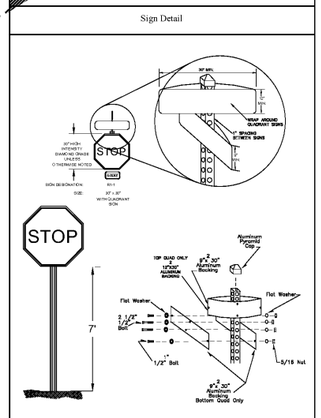

Combined Street Name & Stop Sign Installation

STOP SIGN NOTE:
STOP SIGNS SHALL BE 30" FOR ONSITE PRIVATE PLACEMENT AND 36" FOR PUBLIC RIGHT OF WAY PLACEMENT AND FABRICATED USING, AT A MINIMUM, 3M DIAMOND GRADE VIP REFLECTIVE SHEETING. MARION COUNTY TRAFFIC STANDARDS

Order Plans @ WWW.FDTline.com

ENGINEER'S CERTIFICATION:
DATE:
PAOLO MASTROSERIO, P.E. 56691
MASTROSERIO ENGINEERING, INC. C.A.#26159
170 SE 32ND PLACE
OCALA, FL 34471

REVISION DESCRIPTION:	DATE:	DESIGNED BY: PM	DRAWN BY: WPD	CHECKED BY: PM	DATE: 08-26-20

MASTROSERIO ENGINEERING, INC
CIVIL * ENVIRONMENTAL * SITE DESIGN
170 SE 32ND PLACE
OCALA, FL 34471
PH: (352)433-2185
PAOLO@MASTROSERIOENG.COM

PROJECT: 7-ELEVEN SE MARICAMP RD - MAJOR SITE PLAN
MARION COUNTY, FL SEC. 08, TWP. 16, RGE. 23

TITLE: CONSTRUCTION DETAILS

SCALE: N.T.S.

JOB#: 20-05

SHEET C9 OF 11