GENERAL NOTES

1. CO2 MONITORING SYSTEM PROVIDED BY 7-ELEVEN. CONTRACTOR TO COORDINATE INSTALLATION OF CO2 MONITORING SYSTEM WITH AUTHORIZED INSTALLER. REFERENCE EF-1 SHEET FOR SPECIFICATIONS.

KEYNOTES

1. LOGICO2 MODEL MK90 SET 2A WITH CENTRAL UNIT.
2. CO2 ALERT WITH BUILT IN LAMP/ BUZZER/ 15FT POWER CABLE.
3. WARNING LAMP INCLUDING 15FT CABLE AND CONNECTOR.
4. POWER SUPPLY.
5. CO2 WARNING SIGN.
6. STAINLESS STEEL PROTECTION BAR.
7. EXTERIOR CO2 TANK.
8. BAG IN BOX RACKS
9. POST MIX
10. EXTERIOR NITROGEN TANKS AND CAGE

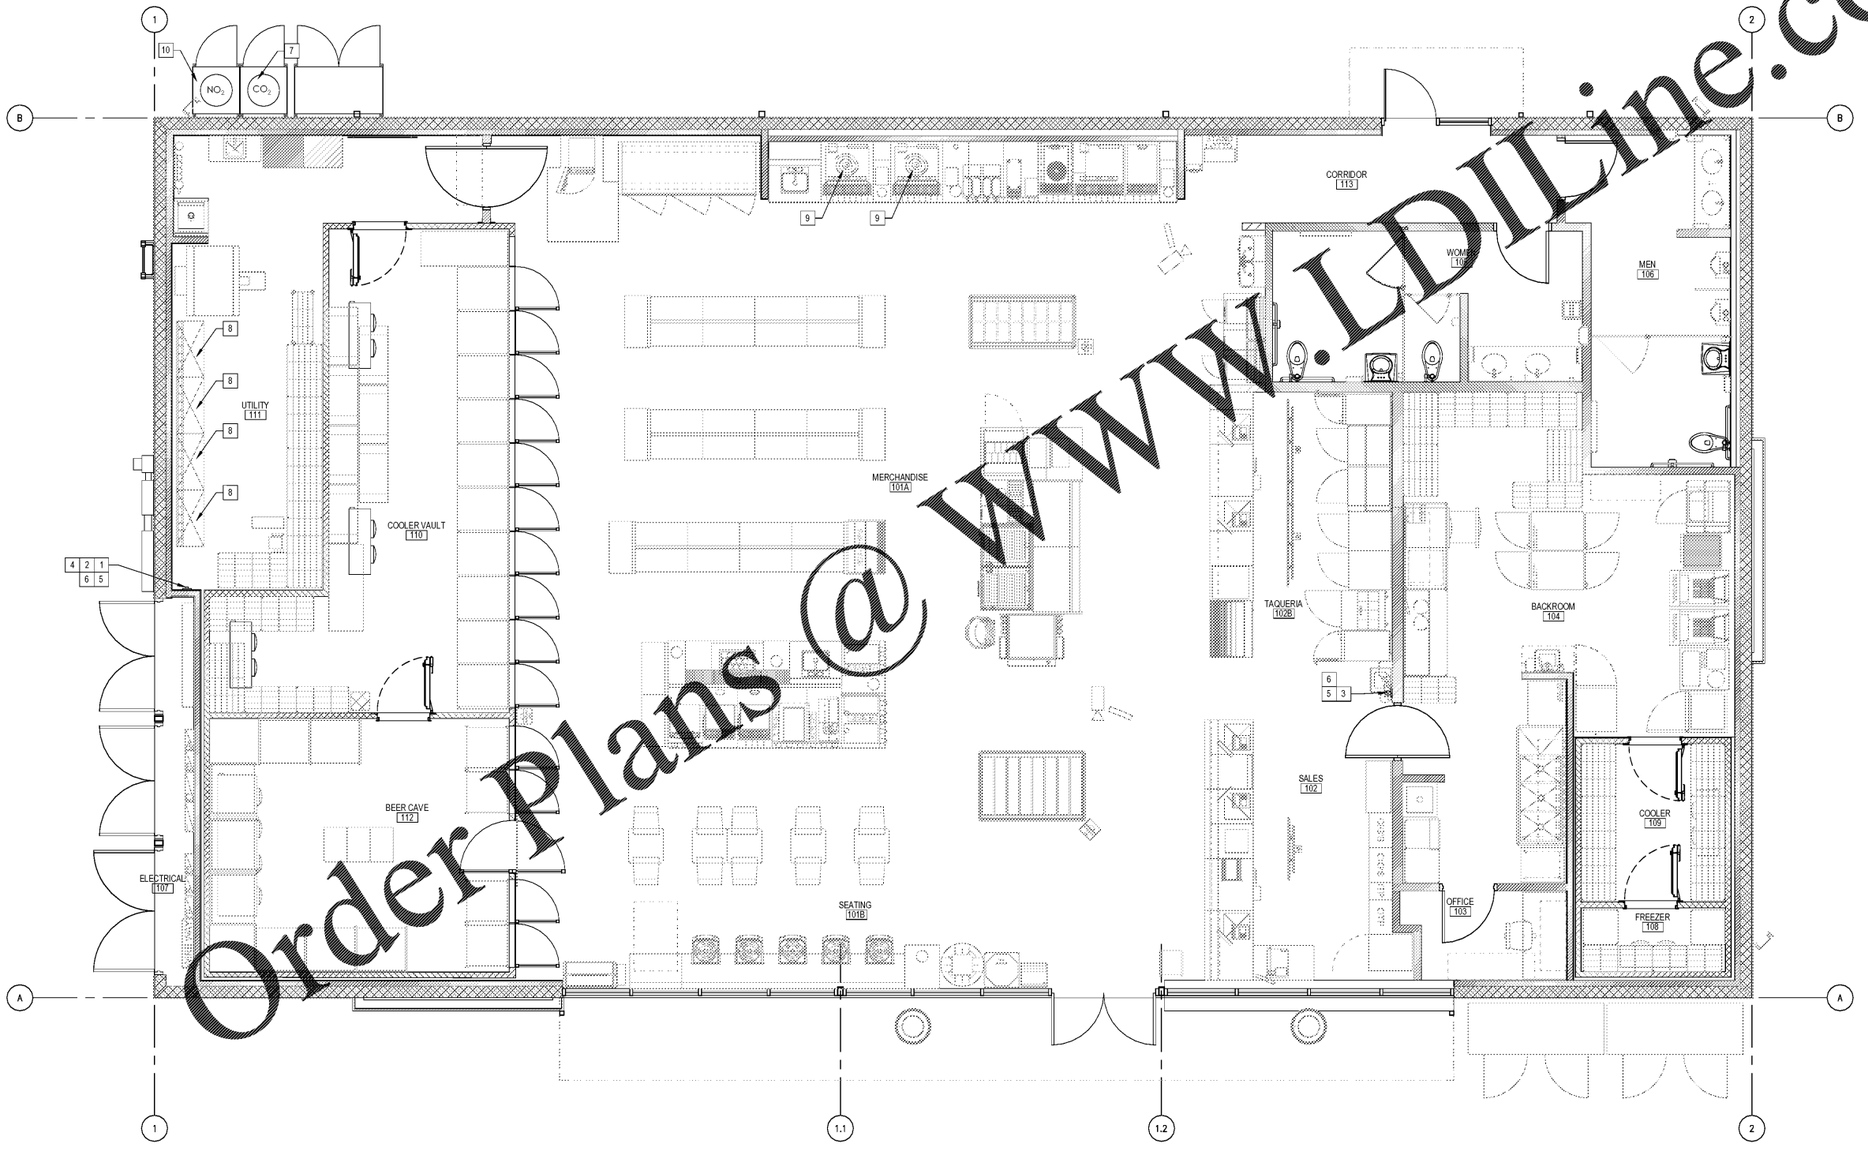

1 CO2 FLOOR PLAN
1/4" = 1'-0"

Order Plans @ WWW.LDILine.com

1925 Prospect Ave.
Orlando, FL 32814
P (407) 661-9100
P (407) 661-9101
www.c-p.com
Florida Corporate Certificate #AA C000256

Cuhaci & Peterson
Architects Engineers Planners

CLIENT NAME
BLACKFIN PARTNERS INVESTMENTS, INC.
4400 PGA BLVD, SUITE 600
PALM BEACH GARDENS, FL 33410

PROJECT NAME
7-ELEVEN #41795 - OCALA, FL
9000 BLOCK OF SE MARICAMP ROAD
OCALA, FL 34470

SHEET TITLE
CO2 SENSOR PLAN

STATE OF FLORIDA
AARON WADE ARNOLD
AR0016440
REGISTERED ARCHITECT

RELEASE

PROJECT NO.	DATE	DRAWN	CHECKED
2200355	12/17/2020	AL	Peter Cruz

COPYRIGHT © All reports, plans, specifications, computer files, field data, notes and other documents and instruments prepared by Cuhaci & Peterson, C & P, is and shall remain the property of C & P. C & P shall retain all common law, statutory and other reserved rights, including the copyright thereto. Any use or reproduction of this document without written permission from C & P is a violation of Federal copyright laws.

A1.6