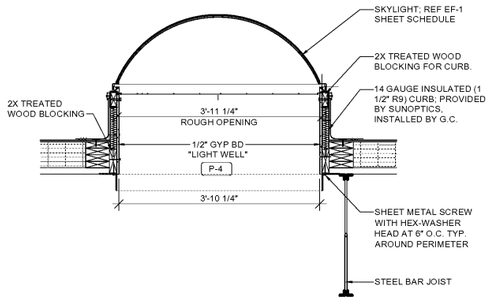

1 SKYLIGHT SECTION
3/4" = 1'-0"

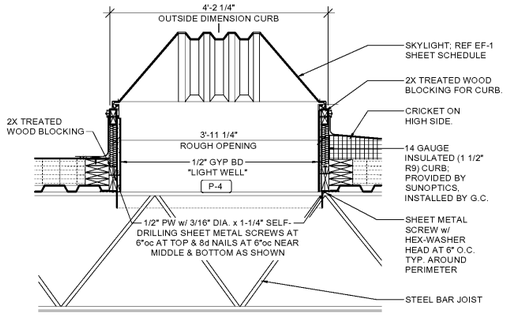

2 SKYLIGHT CROSS SECTION
3/4" = 1'-0"

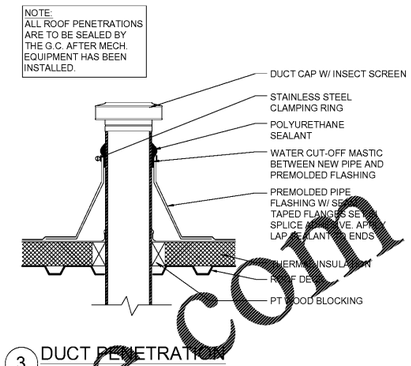

3 DUCT PENETRATION
1" = 1'-0"

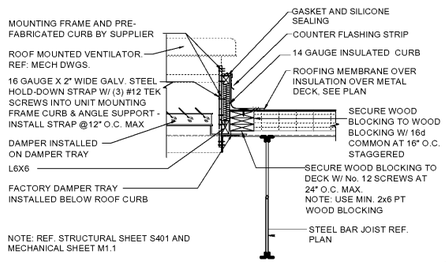

8 GRAVITY VENTILATOR MOUNTING DETAIL
3/4" = 1'-0"

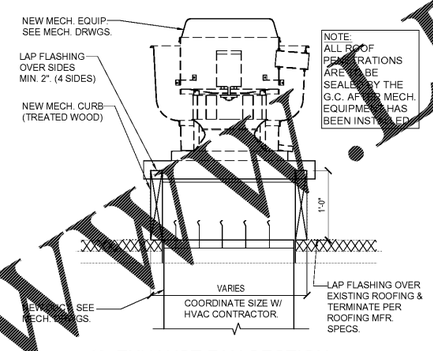

4 EXHAUST FAN SECTION
1" = 1'-0"

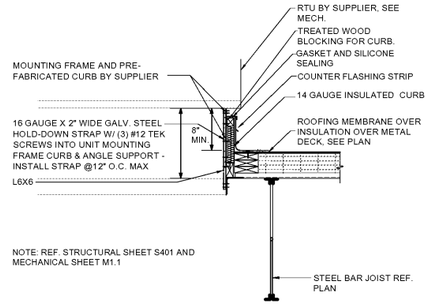

5 RTU MOUNTING DETAIL
3/4" = 1'-0"

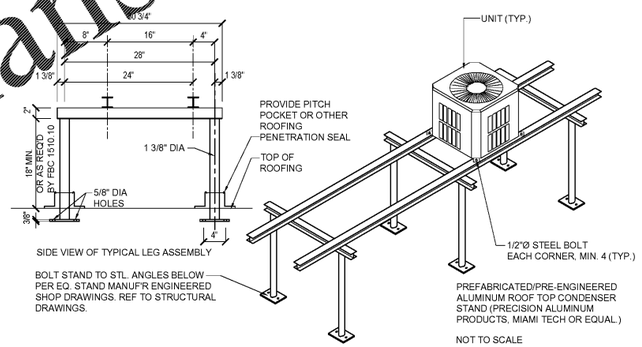

6 CONDENSING UNIT EQUIPMENT STAND
NTS

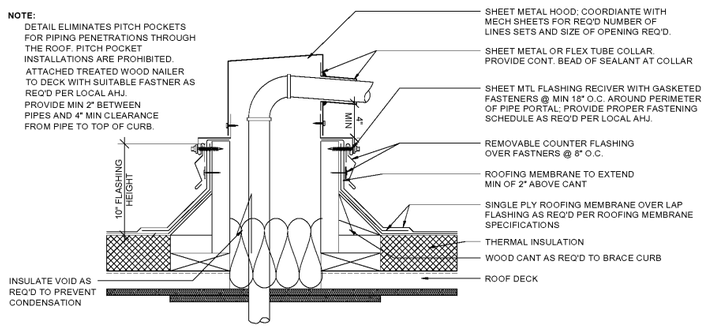

7 DETAIL @ PIPE PORTAL
1 1/2" = 1'-0"

Order Plans @ WWW.DILine.com

1925 Prospect Ave.
Orlando, FL 32814
P (407) 661-9100
P (407) 661-9101
www.c-p.com
Florida Corporate Certificate # AA C000726
Cuhaci & Peterson
Architects Engineers Planners

CLIENT NAME
BLACKFIN PARTNERS INVESTMENTS, INC.
4400 PGA BLVD, SUITE 600
PALM BEACH GARDENS, FL 33410

PROJECT NAME
7-ELEVEN #41795 - OCALA, FL
9000 BLOCK OF SE MARICAMP ROAD
OCALA, FL 34470

SHEET TITLE
ROOF DETAILS

STATE OF FLORIDA
AARON WADE ARNOLD
AR0016440
REGISTERED ARCHITECT

RELEASE

PROJECT NO.	DATE	DRAWN	CHECKED
2200355	12/17/2020	AS	Peter Cruz

A2.5

COPYRIGHT © All reports, plans, specifications, computer files, field data, notes and all documents and elements of service prepared by Cuhaci & Peterson, (C & P) as instruments of service remain the property of C & P. C & P shall retain all common law, statutory and other reserved rights, including the copyright thereto. Any use or reproduction of this document without written permission from C & P is a violation of Federal copyright laws.