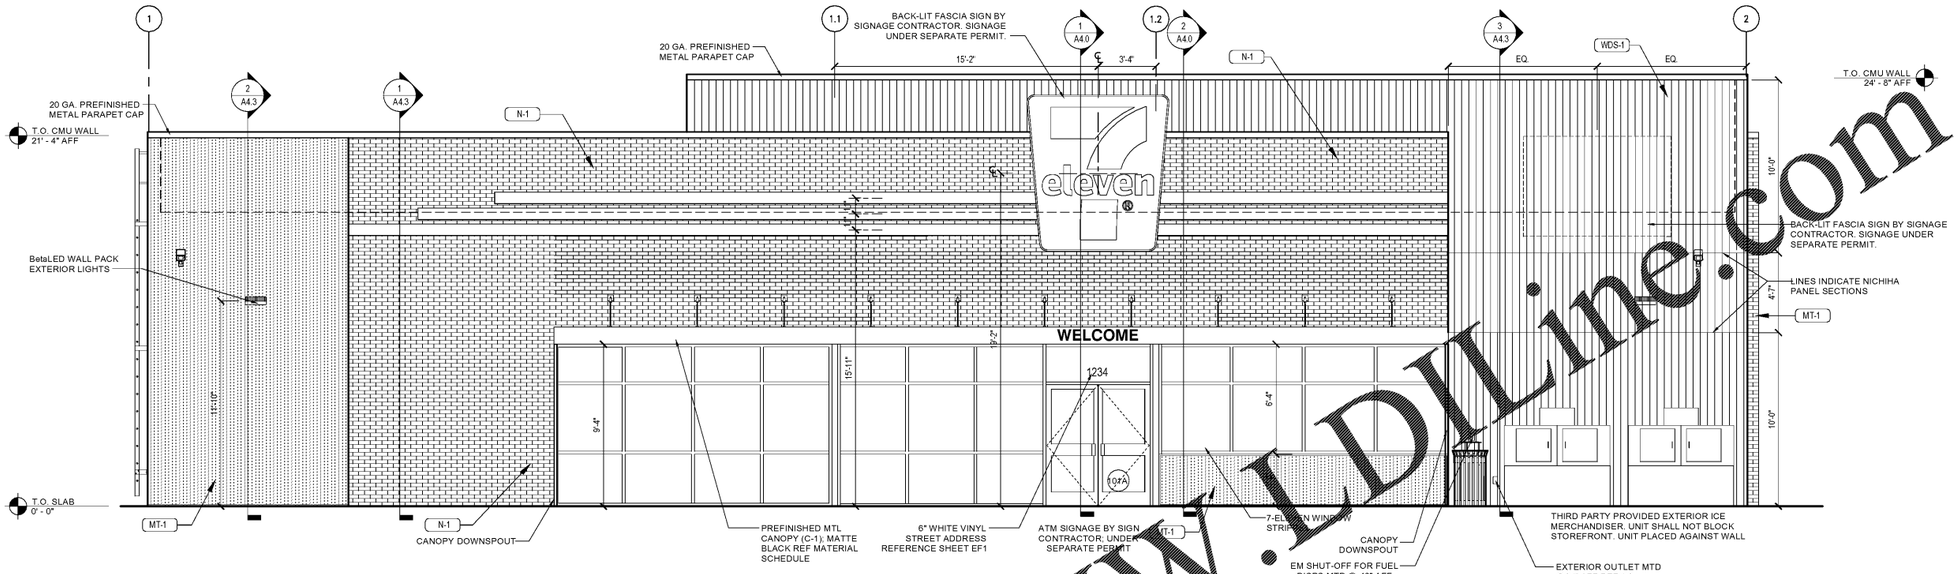

1 FRONT ELEVATION - NORTH-EAST
1/4" = 1'-0"

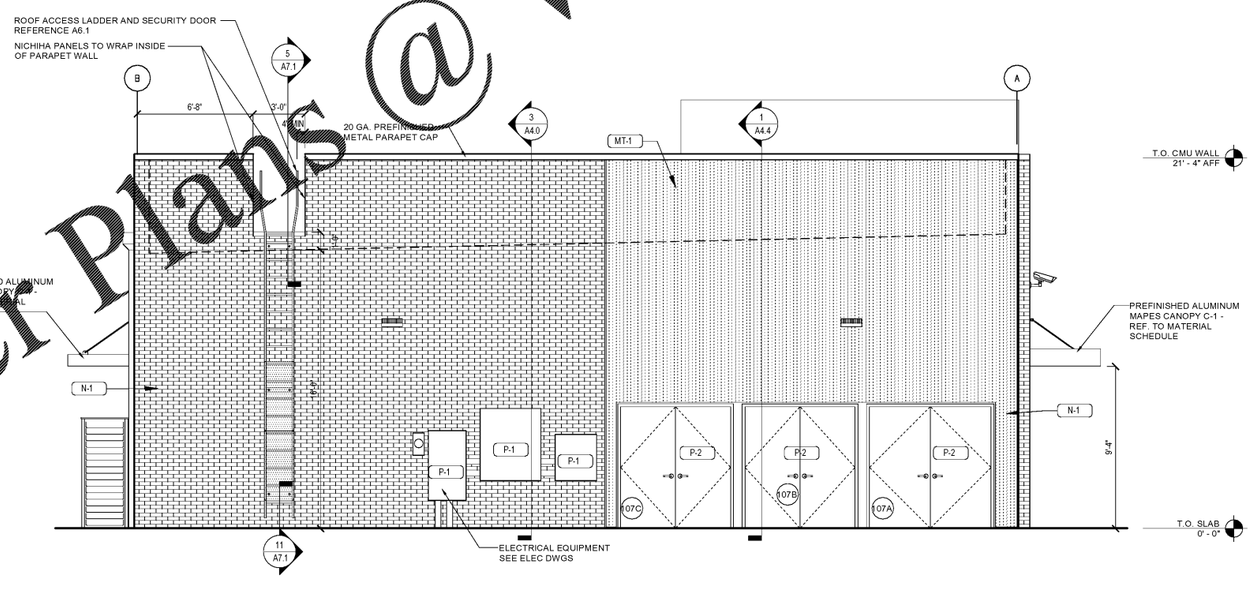

2 LEFT ELEVATION - SOUTH-EAST
1/4" = 1'-0"

Order Plans @ WWW.LDLine.com

1925 Prospect Ave.
Orlando, FL 32814
P (407) 661-9100
P (407) 661-9101
www.c-p.com
Florida Corporate Certificate #AA C000526
Cahaci & Peterson
Architects Engineers Planners

CLIENT NAME
BLACKFIN PARTNERS INVESTMENTS, INC.
4400 PGA BLVD, SUITE 600
PALM BEACH GARDENS, FL 33410

PROJECT NAME
7-ELEVEN #41795 - OCALA, FL
9000 BLOCK OF SE MARICAMP ROAD
OCALA, FL 34470

SHEET TITLE
EXTERIOR ELEVATIONS

STATE OF FLORIDA
AARON WADE ARNOLD
AR0016440
REGISTERED ARCHITECT

RELEASE

PROJECT NO.	DATE	DRAWN	CHECKED
2200355	12/17/2020	ES	Peter Cruz

A3.0

COPYRIGHT © - All reports, plans, specifications, computer files, field data, notes and other documents and instruments of service prepared by Cahaci & Peterson, P.A. (C & P), as instruments of service, remain the property of C & P. C & P shall retain all common law, statutory and other reserved rights, including the copyright thereto. Any use or reproduction of this document without written permission from C & P is a violation of Federal copyright laws.