UNDERGROUND CONDUIT SCHEDULE		
DESIGNATOR	CONDUIT SIZE	NOTE
P1	3/4"	REFER TO E 1.0 FOR ELECTRICAL CIRCUITS. VERIFY LOCATION IS ACCEPTABLE AND FREE OF OBSTACLES PRIOR TO TRENCHING.
P2	2"	REFER TO E 1.4 FOR DATA CIRCUITS. VERIFY LOCATION IS ACCEPTABLE AND FREE OF OBSTACLES PRIOR TO TRENCHING.
P3	--	COORDINATE CONDUIT SIZE, TYPE, QUANTITY AND LOCATIONS WITH FUELING. VERIFY LOCATION IS ACCEPTABLE AND FREE OF OBSTACLES PRIOR TO TRENCHING.

KEYED NOTES - SLAB	
1	DIMENSIONS TAKEN FROM GRIDLINES.

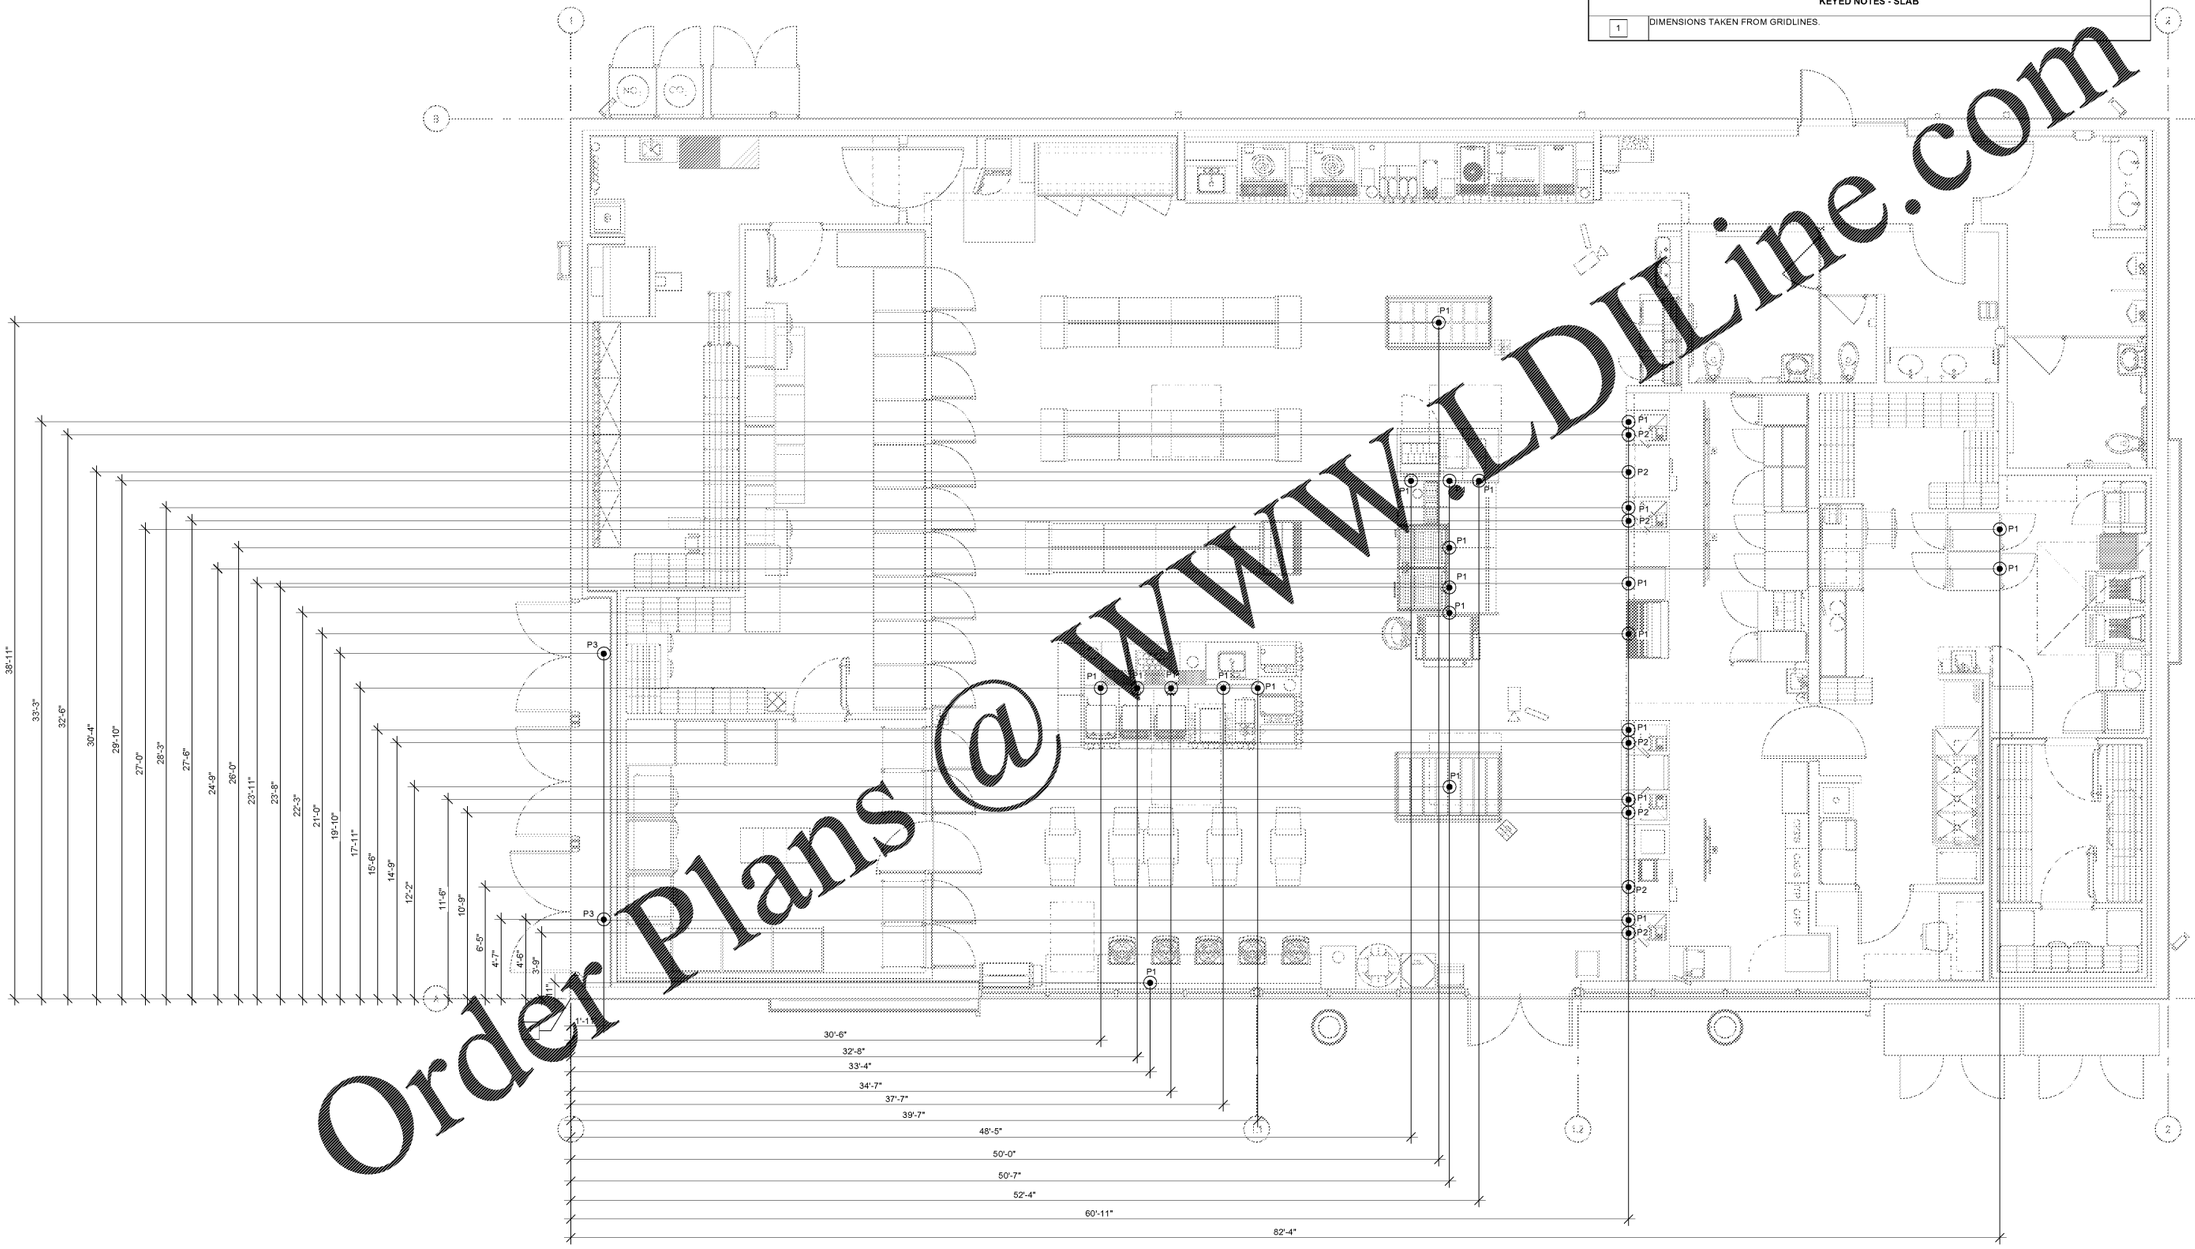

1 ELECTRICAL SLAB PENETRATION PLAN
1/4" = 1'-0"

Order Plans @ WWW.LDILine.com

1925 Prospect Ave.
Orlando, FL 32814
P (407) 661-9100
P (407) 661-9101
www.c-p.com
Florida Corporate Certificate #AA C000526

Cuhaci & Peterson
Architects Engineers Planners

CLIENT NAME
BLACKFIN PARTNERS INVESTMENTS, INC.
4400 PGA BLVD, SUITE 600
PALM BEACH GARDENS, FL 33410

PROJECT NAME
7-ELEVEN #41795 - OCALA, FL
9000 BLOCK OF SE MARICAMP ROAD
OCALA, FL 34470

SHEET TITLE
ELECTRICAL SLAB PENETRATION PLAN

JASON PRADEEP MORAS
LICENSE
No 76917
STATE OF FLORIDA
PROFESSIONAL ENGINEER
12/18/2020

RELEASE

PROJECT NO. 2200355
DATE 12/17/2020
DRAWN SP
CHECKED JS

E1.2