Luminaire Schedule

Symbol	Qty	Label	Arrangement	LMF	Lum. Lumens	Lum. Watts	Part Number
	10	A2	SINGLE	1.000	4000	32	ZR22C-40L-40K-10V-FD
	5	A2E	SINGLE	1.000	4000	32	ZR22C-40L-40K-10V-FD-EB14
	2	A2ESC	SINGLE	1.000	4000	40	ZR22MT-40L-40K-CMA-EB14-FL
	3	A2SC	SINGLE	1.000	4000	40	ZR22MT-40L-40K-CMA-FL
	3	C	SINGLE	1.000	4250	40	LS4-40L-40K-10V
	6	D2	SINGLE	1.000	1100	14.5	CR6T-1100L-35K-12-E26GU24
	4	D3	SINGLE	1.000	1100	14.5	CR6T-1100L-35K-12-E26GU24
	4	DS4	SINGLE	1.000	4000	40	CR-LE-40L-40K-S
	3	DS4E	SINGLE	1.000	4000	40	CR-LE-40L-40K-S-EB14SMK
7	6	E1	WALL MOUNT	1.000	N.A.	1	E-XML1W
	10	H	SINGLE	1.000	4100	30	WS4C-40L-LRA-40K-8-UL
	4	L1P	SINGLE	1.000	N.A.	144	ST3-SD-20-M-40K-L-SC5-08-D-WH
	11	P1	SINGLE	1.000	N.A.	59	C-LB-A-RDAC-8L-40K-WH
	5	P1-INV	SINGLE	1.000	N.A.	59	C-LB-A-RDAC-8L-40K-WH
	5	X1	WALL MOUNT	1.000	N.A.	11	E-XPL2RBW
	1	L1W	SINGLE	1.000	N.A.	144	ST3-SD-20-M-40K-W-SC5-08-D-WH
	1	L1S	SINGLE	1.000	N.A.	144	ST3-WD-20-M-40K-L-SC5-WH

Calculation Summary; 1.00 LLF

Label	Units	Avg	Max	Min	Avg/Min	Max/Min
Beer Cave_Workplane	Fc	58.48	81	33	1.77	2.45
Cooler Vault_Workplane	Fc	41.11	72	13	3.16	5.54
Kitchen Cooler_Workplane	Fc	32.35	57	13	2.49	4.38
Kitchen Freezer_Workplane	Fc	50.75	64	39	1.30	1.64
Kitchen_Workplane	Fc	56.85	84	21	2.71	4.00
Main Sales_Workplane	Fc	82.27	138	22	3.74	6.27
Men's Room_Workplane	Fc	55.93	89	26	2.15	3.42
Office_Workplane	Fc	30.38	38	22	1.38	1.73
Storage Room_Workplane	Fc	42.13	54	22	1.92	2.45
Women's Room_Workplane	Fc	60.15	85	26	2.31	3.27

GENERAL PLAN NOTES

1. REFLECTANCES: 80% CEILING, 50% WALL, 20% FLOOR.
2. CALCULATION ZONES SET TO WORK PLANE AT 36" A.F.F.
3. CALCULATIONS ARE MEASURED IN FOOTCANDLES
4. LIGHTS SHOWN IN PLAN ARE FOR PHOTOMETRICS ONLY, AND DOES NOT REPRESENT THE ENTIRE LIGHT FIXTURE SCHEDULE.

FIXTURE MOUNTING HEIGHTS AS SHOWN

REFLECTANCES: 80%-50%-20%

ADDITIONAL EQUIPMENT REQUIRED:
(7) SMK-LE-EC SURFACE MOUNT END CAPS
(7) SMK-LE-L Surface Mount Kits
(1) CCT-CWC-1 SMARTCAST CONFIGURATION TOOL
(10) H6-GU24 GU24 Base Housings Recessed Housings, 120V; Architectural new construction

***CUSTOMER TO VERIFY MOUNTING, VOLTAGE, AND COLOR PRIOR TO PLACING ORDER

NOTE: Exterior Wall Packs/Canopy Fixtures shown for Placement ONLY

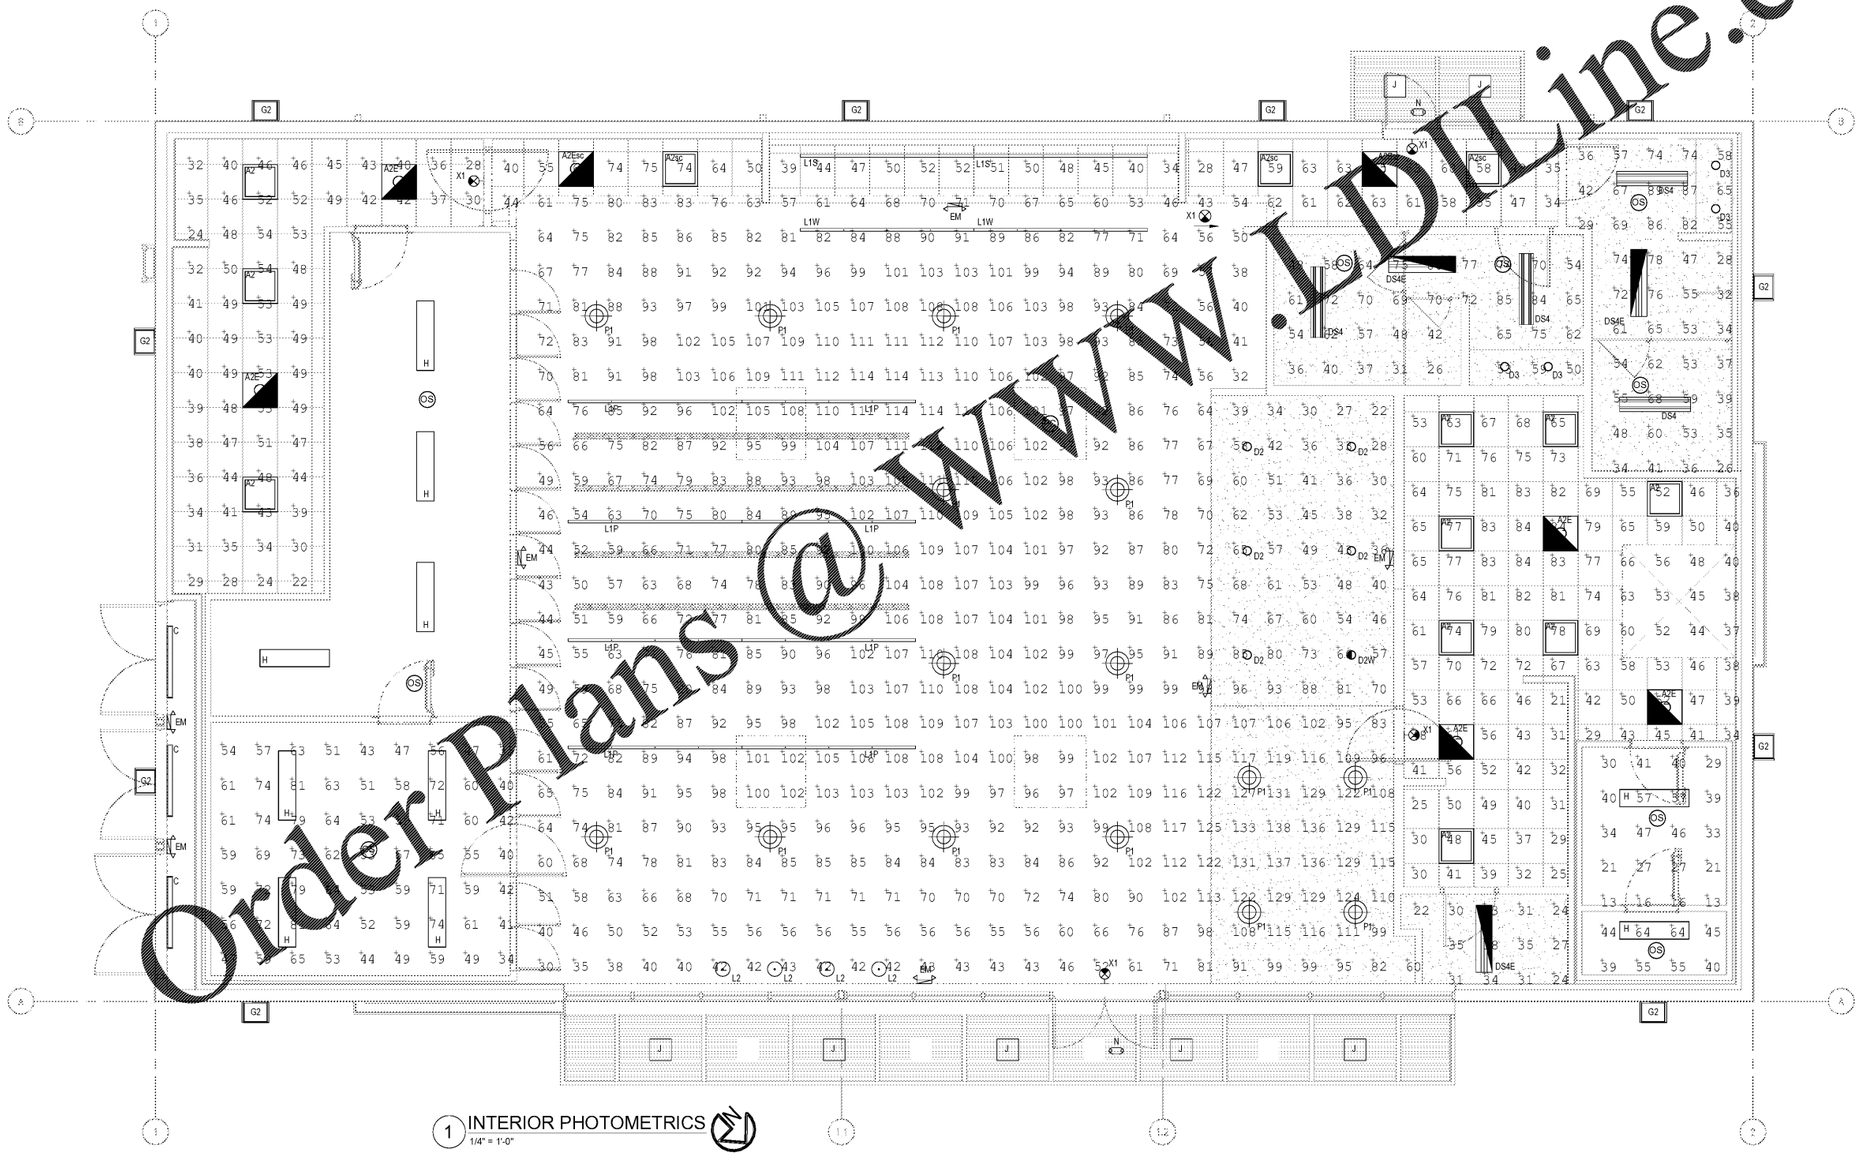

1 INTERIOR PHOTOMETRICS
1/4" = 1'-0"

Order Plans @ WWW.LDLine.com

Cuhaci & Peterson
Architects Engineers Planners
1925 Prospect Ave.
Orlando, FL 32814
P (407) 661-9100
P (407) 661-9101
www.c-p.com
Florida Corporate Certificate #AA C000256

CLIENT NAME
BLACKFIN PARTNERS INVESTMENTS, INC.
4400 PGA BLVD, SUITE 600
PALM BEACH GARDENS, FL 33410

PROJECT NAME
7-ELEVEN #41795 - OCALA, FL
9000 BLOCK OF SE MARICAMP ROAD
OCALA, FL 34470

SHEET TITLE
INTERIOR PHOTOMETRICS

MASON PRADEEP MOTHES
LICENSE
No 76917
STATE OF FLORIDA
PROFESSIONAL ENGINEER
12/18/2020

RELEASE

PROJECT NO.	DATE	DRAWN	CHECKED
2200355	12/17/2020	SP	JS

E2.2

COPYRIGHT © All reports, plans, specifications, computer files, field data, notes and other documents and instruments prepared by Cuhaci & Peterson, P.A. (C&P) as instruments of service remain the property of C&P. C&P shall retain all common law, statutory and other reserved rights, including the copyright thereto. Any use or reproduction of this document without written permission from C&P is a violation of Federal copyright laws.