LIGHTING FIXTURE SCHEDULE

TYPE	ORACLE	MANUFACTURER	CATALOG NUMBER	DESCRIPTION	QTY
A2	3291295	CREE	ZR22C-40L-40K-10V-FD	LED 2 X 2 RECESSED TROFFER; 0-10V; 3500K	10
A2E	3291297	CREE	ZR22C-40L-40K-10V-FD-EB14	LED 2 X 2 RECESSED TROFFER W/ EMERGENCY BACK-UP; 0-10V; 3500K;	5
A2sc	3291296	CREE	ZR22MT-40L-40K-CMA-FL	LED 2' X 2' RECESSED TROFFER; 0-10V; 40K; 120/277V WITH CMA CONTROL	3
A2Esc	3291298	CREE	ZR22MT-40L-40K-CMA-EB14-FL	LED 2' X 2' RECESSED TROFFER; 0-10V; 40K; 120/277V WITH CMA CONTROL & EMERG BATTERY	2
C	3299637	PHILIPS	FSSEZ440L840-UNV	LED SURFACE LINEAR 4'; 4000K	3
D2		SIGNIFY / PHILLIPS	P4RDL20835CLZ10U	LED 4.5" DOWNLIGHT; 3500K	5
D2W		SIGNIFY / PHILLIPS	P4RLW20835CLZ10U	LED 4.5" DOWNLIGHT; 3500K	1
D3		SIGNIFY / PHILLIPS	P4RDL05835CLZ10U	LED 4.5" DOWNLIGHT; 3500K	4
DS4		CREE	CR-LE-40L-40K-S	LED 1X4 SURFACE MOUNTED; 3500K	4
DS4E	3291305	CREE	CR-LE-40L-40K-S-EB14SMK	LED 1X4 SURFACE MOUNT LIGHT W/ EMERGENCY BACK-UP; 3500K	3
EM	3299642	SIGNIFY / PHILLIPS	VLLU	EMERGENCY LED 2 LAMP WALL MOUNT	7
G2	3291313	CREE	XSPW-B-WM-3ME-4L-57K-UL-BK	LED WALL PACK; 5700K	10
H	3299638	PHILIPS	FSSEZ440L835-UNV	LED INTEGRATED; SURFACE MOUNT 1X4; "GASKETED"; 3500K	10
J	3291317	CREE	CPY250-B-DM-F-C-UL-BZ-57K-HZ	LED CANOPY; 5700K	7
L1P		CREE	ST3-SD-20-M-40K-L-SC5-08-D-WH	LED RAIL PENDANT; 3500K	4
L1S		CREE	ST3-WD-20-M-40K-L-SC5-WH	LED RAIL SURFACE MOUNT; 3500K	1
L1W		CREE	ST3-SD-20-M-40K-W-SC5-08-D-WH	LED RAIL PENDANT WALL WASH; 3500K	1
L2		BASELITE	S312/60-LBLC-LED12W/35K/120/277V	LED MINI PENDNT; 3500K	4
P1		COOPER	LSM-90-W-90-35-D010TE-MB	LED PENDANT; 3500K	16
N	3299640	COOPER	SELW25BZ	LED WALL MOUNT; EMERGENCY BATTERY BACK-UP; 4500K	2
X1	3299639	COOPER	APX7-R	LED EXIT (RED) LETTERS; EMERGENCY BATTERY BACK-UP	4

INTERIOR CEILING LIGHTING FIXTURE PACKAGE UNLESS OTHERWISE NOTED, 7-ELEVEN SHALL PROVIDE THE INTERIOR AND EXTERIOR LIGHTING FIXTURE PACKAGE. FURNISHED BY CREE LIGHTING CONSOLIDATED FOR ORDERING BY CHAIN LINK SERVICES (PHONE # 866.243.3171), AND INSTALLED BY OTHERS.

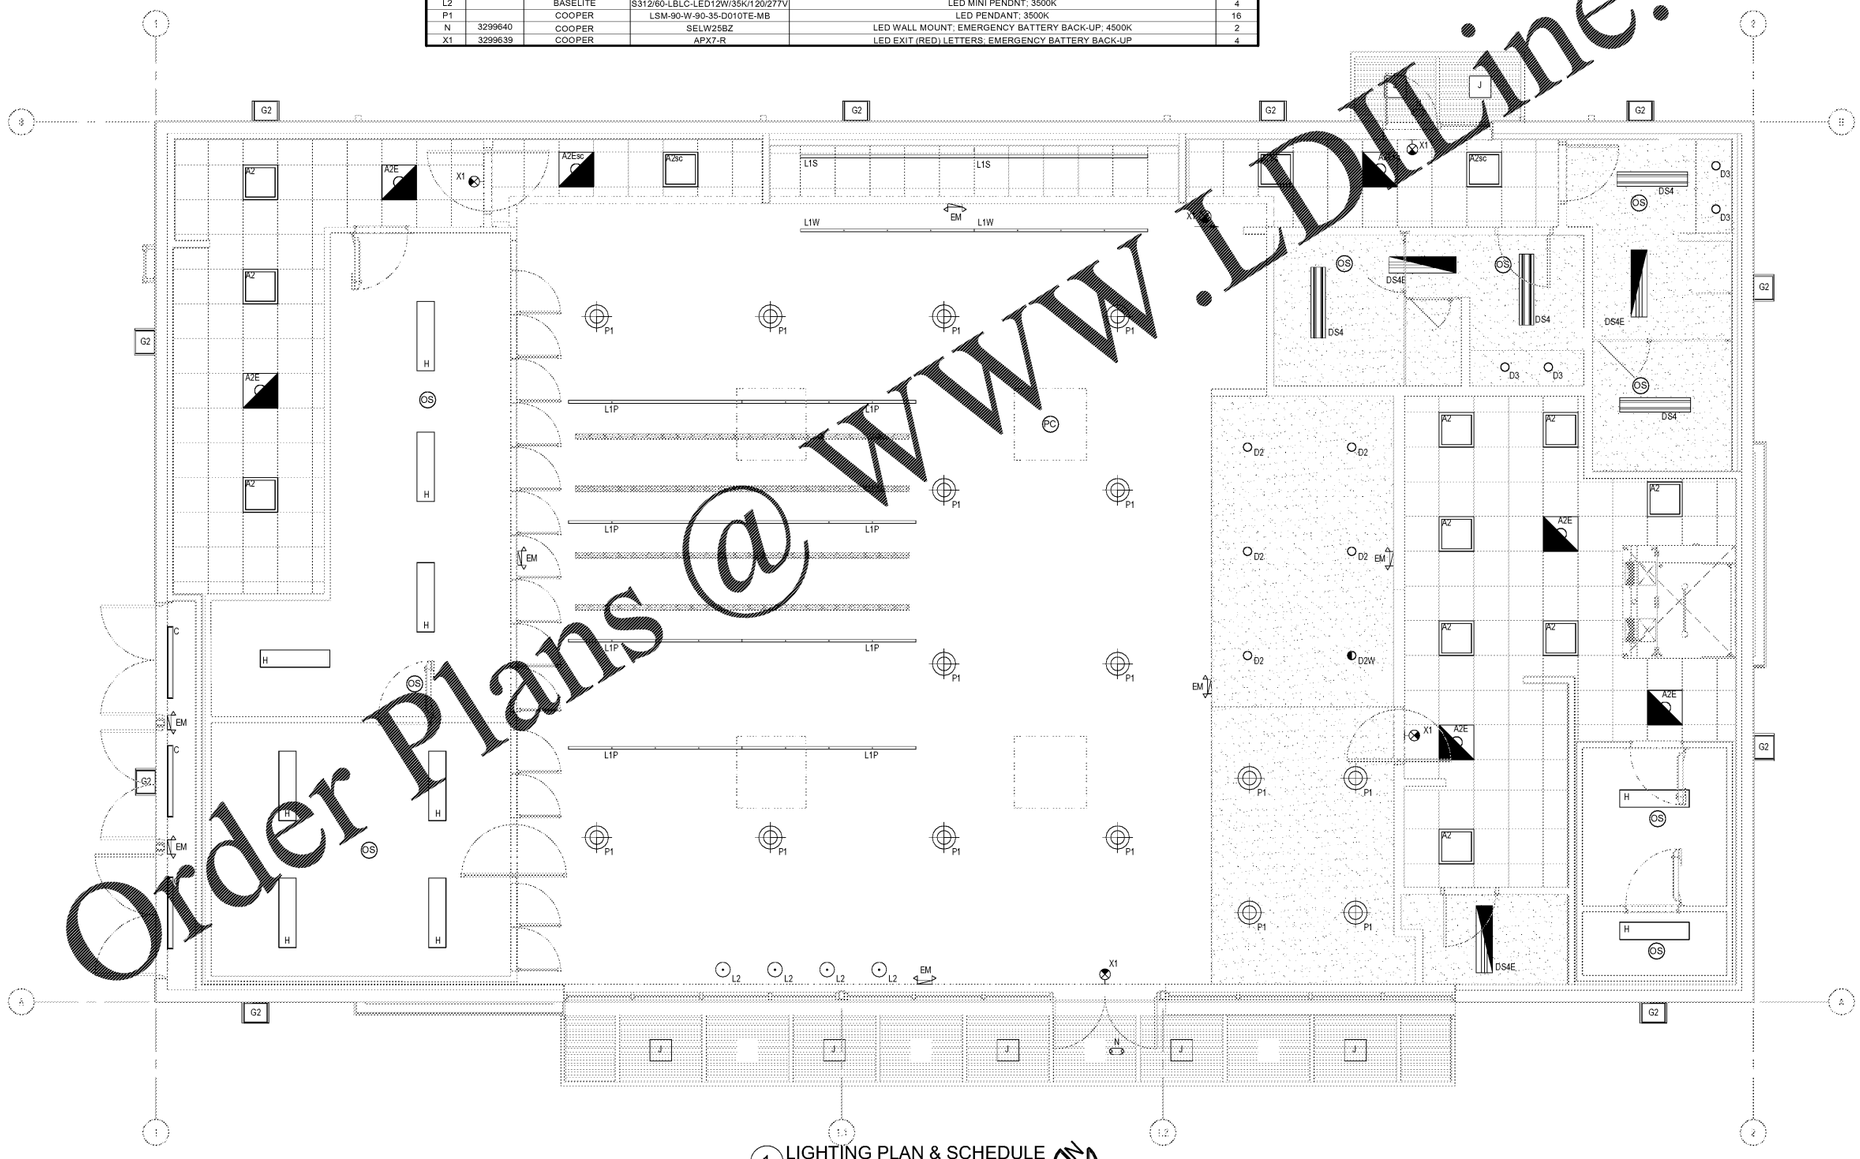

1 LIGHTING PLAN & SCHEDULE
1/4" = 1'-0"

Order Plans @ www.LDLine.com

1925 Prospect Ave.
Orlando, FL 32814
P (407) 661-9100
P (407) 661-9101
www.c-p.com
Florida Corporate Certificate #AA C000536
Cubaci & Peterson
Architects Engineers Planners

CLIENT NAME
BLACKFIN PARTNERS INVESTMENTS, INC.
4400 PGA BLVD, SUITE 600
PALM BEACH GARDENS, FL 33410

PROJECT NAME
7-ELEVEN #41795 - OCALA, FL
9000 BLOCK OF SE MARICAMP ROAD
OCALA, FL 34470

SHEET TITLE
LIGHTING PLAN AND SCHEDULE

JASON PRADEEP MORIS
LICENSE
No 76917
STATE OF FLORIDA
PROFESSIONAL ENGINEER
12/18/2020

RELEASE

PROJECT NO. 2390355
DATE 12/17/2020
DRAWN JP
CHECKED JS

EF-L

COPYRIGHT © All reports, plans, specifications, computer files, field data, notes and other documents and instruments of service prepared by Cubaci & Peterson, P.A. ("C & P") as instruments of service shall remain the property of C & P. C & P shall retain all common law, statutory and other reserved rights, including the copyright thereto. Any use or reproduction of this document without written permission from C & P is a violation of Federal copyright laws.