GENERAL NOTES

1. CONTRACTORS SHALL NOT SCALE THESE DRAWINGS. IN THE EVENT OF OMISSION OF NECESSARY DIMENSIONS THE CONTRACTORS SHALL NOTIFY THE CONSTRUCTION PROJECT MANAGER.
2. GENERAL CONTRACTOR SHALL VERIFY ALL BUILDING DIMENSIONS, AND SITE GRADES PRIOR TO START OF WORK.
3. VERIFY SIZE, LOCATION, AND CHARACTERISTICS, OF ALL WORK AND EQUIPMENT TO BE FURNISHED BY OWNER OR OTHERS, WITH THE MANUFACTURER OR SUPPLIER BEFORE ANY CONSTRUCTION PERTAINING TO SAME IS BEGUN.
4. ALL EXTERIOR WALL DIMENSIONS ON THE PLANS UNLESS OTHERWISE NOTED ARE TO OUTSIDE FACE OF SIP, CMU BLOCK OR STRUCTURAL SHEATHING.

REFERENCE NUMBER	DESCRIPTION
#	
1	UNITEC C-START COIN BOX
2	WINCON CONTROLLER
3	3 MESSAGE ENTRANCE SIGN
4	ENTRANCE ACTIVATION RELAY BOX/UNDERCAR.
5	ENTRANCE ACTIVATION PHOTOEYE/WALL MOUNTED
6	ENTRACNE ACTIVATION PHOTOEYE/WALL MOUNTED (J-BOX BY OTHERS)
7	TRENCH UNDERCAR MANIFOLD
8	SOFTGLOSS MAXX FLOOR TRACKS
9	SOFTGLOSS MAXX BOOM MOUNT BRACKET
10	SOFTGLOSS MAXX CABLE CARRIER
11	VALVE ASSY/WALL MOUNTED, R.O.
12	WASH BAY TERMINAL BOX W/ BUZZER
13	LOW PROFILE GUIDE RAILS (2 PLCS)
14	SOFTGLOSS MAXX
15	SLIMLINE DRYER PNEUMATIC CONTROL BOX
16	SLIMLINE DRYER (3 FAN)
17	SLIMLINE DRYER ELECTRICAL CONTROL BOX
18	COMMUNICATION INTERFACE BOX
19	VALVE ASSY/WALL MOUNTED, UNDERCAR
20	NOT USED
21	300 GALLON STORAGE TANK R.O.
22	R.O. REPRESSURIZATION PUMP
23	PURCLEAN XTREME R.O. SYSTEM
24	PURCLEAN CARBON FILTER
25	ONBOARD HP PUMP W/CONTROL BOX
26	PURCLEAN RECLAIM SYSTEM
27	OFFBOARD CHEMICAL INJECTION PUMP
28	NOT USED
29	5HP 60GAL AIR COMPRESSOR
30	TSS COUNT DOWN TIMER
31	NOT USED
32	G&G LIGHTING LED CONTROL PANEL (THIS ITEM STACKED ABOVE ITEM 18)

REFERENCE NUMBER	DESCRIPTION
#	
1	WINCON CONTROLLER LOCATED NEAR POS IN KIOSK
2	REQUIRED ETHERNET FIREWALL CAN BE PLACED AT ANY CONVENIENT LOCATION
3	RECOMMENDED SLOPE OF FLOOR IN BAY IS 1/8" PER FOOT. EXCESSIVE SLOPE MAY AFFECT OPERATION OF THE MACHINE.
4	TRENCH IN BAY FLOOR REQUIRED FOR UNDERCAR 1-1/2" WIDE X 2" DEEP X 10'-2" LENGTH (BY OTHERS).
5	NOT USED
6	ACTUAL LOCATION OF RECLAIM TANKS MAY VARY. RECOMMENDED LOCATION SHOWN.

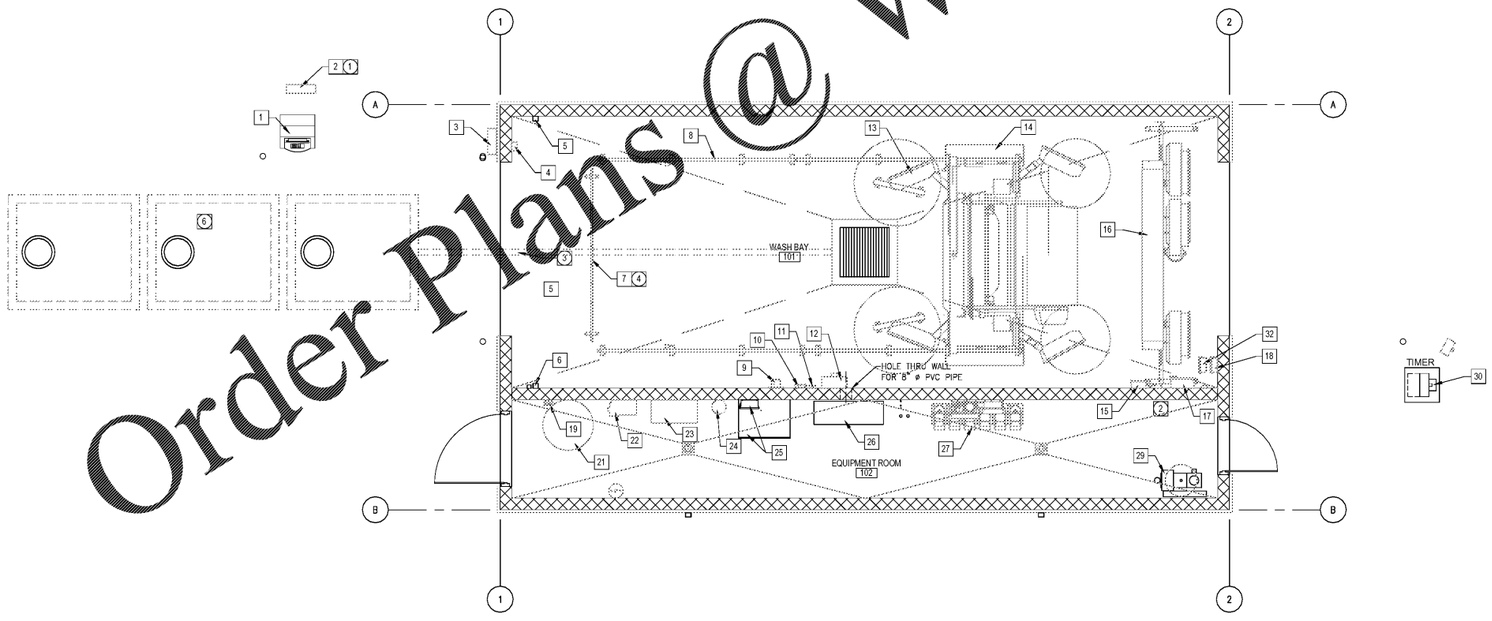

1 CAR WASH EQUIPMENT PLAN
1/4" = 1'-0"

Order Plans @ WWW.LDILine.com

1925 Prospect Ave.
Orlando, FL 32814
P (407) 661-9100
P (407) 661-9101
www.c-p.com
Florida Corporate Certificate #AA C000256

Cahaci & Peterson
Architects Engineers Planners

CLIENT NAME
BLACKFIN PARTNERS INVESTMENTS, INC.
4400 PGA BLVD, SUITE 600
PALM BEACH GARDENS, FL 33410

PROJECT NAME
7-ELEVEN #41795 - OCALA, FL
9000 BLOCK OF SE MARICAMP ROAD
OCALA, FL 34470

SHEET TITLE
CAR WASH EQUIPMENT PLAN

STATE OF FLORIDA
AARON WADE ARNOLD
AR0018440
REGISTERED ARCHITECT

RELEASE

PROJECT NO.	DATE	DRAWN	CHECKED
2300355	12/17/2020	JS	PETE CRUZ

CWA3.0

COPYRIGHT © - All reports, plans, specifications, computer files, field data, notes and other documents are instruments of service prepared by Cahaci & Peterson, LC & P, as a collaborative of services during the progress of C & P. It is a violation of Federal copyright laws (including the copyright laws of the United States) and other documents are instruments of service prepared by Cahaci & Peterson, LC & P, as a collaborative of services during the progress of C & P. It is a violation of Federal copyright laws (including the copyright laws of the United States) and other reproduction of this document without written permission from C & P is a violation of Federal copyright laws.