DOOR SCHEDULE

DOOR NO.	DOOR SIZE WIDTH	SIZE HEIGHT	SIZE THICK.	FRAME ELEV.	FRAME MAT.	FRAME FIN.	FRAME FIRE LABEL	HDW. GROUP	DETAIL HEAD	DETAIL JAMB	DETAIL SILL	REMARK	DOOR NO.	ROOM NAME
101A	+/- 8'-0 1/2" V.I.F.	7'-6"	--	CC	ALUM.	--	--	100	--	--	C2/A501	DOOR WILL HAVE 1/2" THRESHOLD TO COMPENSATE FOR THICKNESS OF ENTRY MAT	101A	ENTRY
101B	E.T.R.	E.T.R.	--	--	--	--	--	--	--	--	--		101B	ENTRY
102A	+/- 8'-0 1/2" V.I.F.	7'-6"	--	CC	ALUM.	--	--	100	--	--	C2/A501		102A	EXIT
102B	E.T.R.	E.T.R.	--	--	--	--	--	--	--	--	--		102B	EXIT
103A	7'-0"	8'-0"	1 1/2"	AA	POLY	--	--	SEE REMARK	1/A601	2/A601	B3/A511	KNOCK-DOWN FRAME, HARDWARE BY DOOR VENDER. - SEE SPEC - 083800	103A	SALES
103B	E.T.R.	E.T.R.	--	--	--	1	--	500	--	--	--	PAINT INTERIOR SIDE OF DOOR AND FRAME.	103B	SALES
104	E.T.R.	E.T.R.	--	--	--	1	--	400	--	--	--	PAINT BOTH SIDES OF DOOR AND FRAME.	104	OFFICE
105	E.T.R.	E.T.R.	--	--	--	1	--	401	--	--	--	PAINT BOTH SIDES OF DOOR AND FRAME.	105	BREAK ROOM
106	E.T.R.	E.T.R.	--	--	--	1	--	200	--	--	--	PAINT BOTH SIDES OF DOOR AND FRAME.	106	WOMENS
107	E.T.R.	E.T.R.	--	--	--	1	--	200	--	--	--	PAINT BOTH SIDES OF DOOR AND FRAME.	107	MENS
109	E.T.R.	E.T.R.	--	--	--	1	--	300	--	--	--	PAINT BOTH SIDES OF DOOR AND FRAME.	109	UTILITY ROOM
110A	E.T.R.	E.T.R.	--	--	--	1/2	--	600	--	--	--	PAINT BOTH SIDES OF DOOR AND FRAME.	110A	BACK ROOM
110B	8'-2"	8'-1"	--	BB	STL.	3/2	--	SEE REMARK	--	--	--	HARDWARE BY DOOR SUPPLIER. EXISTING TRAC-GUARD TO REMAIN. PAINT TO MATCH EXISTING.	110B	BACK ROOM

NOTE: ALL HOLLOW METAL DOORS, FRAMES AND HARDWARE ARE OWNER FURNISHED / CONTRACTOR INSTALLED. (PAINTING IS BY CONTRACTOR.)

GLAZING SCHEDULE :

MAT. KEY	KEY DESCRIPTION	DESCRIPTION - COLOR	REMARKS
GL-2	LOW E, INSULATING GLASS	CLEAR	SEE PROJECT MANUAL - SECTION 088000

NOTE:
1. ALUMINUM FRAMING 1 3/4" (2" INSULATED) X 4 1/2" AND 4 1/2" X 4 1/2" (SEE PLAN).
2. SEE SPEC FOR GLASS TYPES
3. ALL STOREFRONT DIMENSIONS TO BE VERIFIED IN FIELD AND ADJUSTED AS NEEDED
4. GL-2 TO BE SAFETY (TEMPERED) GLASS AND SHALL COMPLY WITH NCSBC 2406.4.1 - SEE SPEC SECTION 088000.

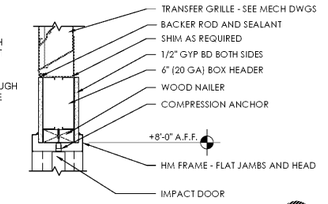

1 Head Detail

SCALE: 1 1/2" = 1'-0"

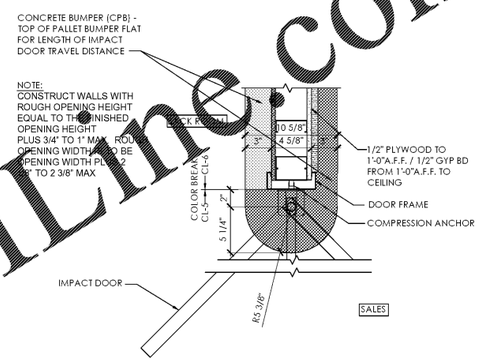

2 Jamb Detail

SCALE: 1 1/2" = 1'-0"

KEYNOTES - FINISHES (SEE A-603 COLOR/MATERIAL SCHEDULE)

1	PT-3 / CL-5	SEMIGLOSS - INTERIOR SIDE
2	PT-19 / CL-5	SEMIGLOSS - EXTERIOR SIDE
3	PREFINISHED	WHITE - INTERIOR SIDE
4	PT-3 / CL-1	SEMIGLOSS - INTERIOR SIDE

LEGEND

ALUM.	ARCHITECTURAL BRONZE
H.M.	HOLLOW METAL
POLY	POLYETHYLENE
STL.	STEEL

NOTE:
SEE SHEET A602 FOR FINISH SCHEDULES
SEE INTERIOR ELEVATIONS AND ELECTRICAL PLAN FOR POWER REQUIREMENTS & COMPONENT LOCATIONS FOR EXTERIOR DOORS

DOOR HARDWARE

DOOR HARDWARE SET NO. **100**
DOOR NO. 101A, & 102A: PROVIDED BY OWNER.

DOOR HARDWARE SET NO. **200**
DOOR NO. 106 & 107; WOMENS & MENS TO HAVE THE FOLLOWING:

No.	Item	Description	Manufacturer	Finish
3	HINGES	FBB179	STANLEY HARDWARE (STH)	626
1	PULL	158	ROCKWOOD	626
1	PUSH PLATE	70RCE	ROCKWOOD	626
1	CLOSER	8501-BF-AL	NORTON DOOR (NDC)	AL
1	WALL STOP	402-1/2	IVES (IVS)	AL
1	42" H. PROTECTIVE PLATE	8400	IVES (IVS)	630

DOOR HARDWARE SET NO. **300**
DOOR NO. 109; UTILITY AREA TO HAVE THE FOLLOWING:

No.	Item	Description	Manufacturer	Finish
2	HINGES	FBB179-NRP	STANLEY HARDWARE (STH)	626
1	WALL STOP	402-1/2	IVES (IVS)	AL
1	42" H. PROTECTIVE PLATE	8400	IVES (IVS)	630

DOOR HARDWARE SET NO. **400**
DOOR NO. 104; OFFICE TO HAVE THE FOLLOWING:

No.	Item	Description	Manufacturer	Finish
3	HINGES	FBB179-NRP	STANLEY HARDWARE (STH)	626
1	STOREROOM LOCK	L9480 DC 06A	SCHLAGE (SCH)	626
1	CLOSER	8501-BF-AL	NORTON DOOR (NDC)	AL
1	WALL STOP	402-1/2	IVES (IVS)	AL
1	DOOR VIEWER	698	IVES (IVS)	-
1	48" H. PROTECTIVE PLATE	8400	IVES (IVS)	630
	NOTE: FRAME TO BE 14 GAGE.			

DOOR HARDWARE SET NO. **401**
DOOR NO. 105; BREAK ROOM TO HAVE THE FOLLOWING:

No.	Item	Description	Manufacturer	Finish
3	HINGES	FBB179-NRP	STANLEY HARDWARE (STH)	626
1	PRIVACY LOCK	SCHLAGE L9485P 06A X L283-722 X 2 EMERGENCY KEYS	SCHLAGE (SCH)	626
1	CLOSER	8501-BF-AL	NORTON DOOR (NDC)	AL
1	WALL STOP	402-1/2	IVES (IVS)	AL
1	DOOR VIEWER	698	IVES (IVS)	-
1	42" H. PROTECTIVE PLATE	8400	IVES (IVS)	630

DOOR HARDWARE (CONT.)

DOOR HARDWARE SET NO. **500**
DOOR NO. 103B; EGRESS TO HAVE THE FOLLOWING:

No.	Item	Description	Manufacturer	Finish
2	HINGES	FBB191(32D)-NRP	STANLEY HARDWARE (STH)	630
1	HINGE	EWH8-626	DETEX	626
1	THRESHOLD	896N	NATIONAL GUARD (NGP)	AL
1	EXIT/PANIC	V40xEAxLDxIC7x KSx(36"or48") - INCLUDES TRANSFORMER PP-5152-3	DETEX	628
1	REMOTE SOUNDER	CS-2940S	DETEX	GREY
1	CLOSER	8501-BF-AL	NORTON DOOR (NDC)	AL
1	DRIP STRIP	16A	NATIONAL GUARD (NGP)	CLEAR ANOD AL
1	STICK-ON GASKET	5060B	NATIONAL GUARD (NGP)	-
1	DOOR SWEEP	9605A	NATIONAL GUARD (NGP)	CLEAR ANOD AL
1	DOOR SHOE	153A	ZERO	AL
1	LATCH GUARD	320-RKW	ROCKWOOD	US32D/60

DOOR HARDWARE SET NO. **600**
DOOR NO. 110A: BACKROOM EGRESS TO HAVE THE FOLLOWING:

No.	Item	Description	Manufacturer	Finish
2	HINGES	FBB191(32D)-NRP	STANLEY HARDWARE (STH)	630
1	HINGE	EWH8-626	DETEX	626
1	THRESHOLD	896N	NATIONAL GUARD (NGP)	AL
1	EXIT/PANIC	V4009D2W628x(R HRorLHR)xEAx LDxIC7xKSx (36"or48") - INCLUDES TRANSFORMER PP-5152-3	DETEX	628
1	REMOTE SOUNDER	CS-2940S	DETEX	GREY
1	CLOSER W/ HOLD OPEN	1601H	NORTON DOOR (NDC)	AL
1	DRIP STRIP	16A	NATIONAL GUARD (NGP)	CLEAR ANOD AL
1	STICK-ON GASKET	5060B	NATIONAL GUARD (NGP)	-
1	DOOR SWEEP	9605A	NATIONAL GUARD (NGP)	CLEAR ANOD AL
1	DOOR VIEWER	698	IVES (IVS)	-
1	DOOR SHOE	153A	ZERO	AL
1	LATCH GUARD	320-RKW	ROCKWOOD	US32D/60

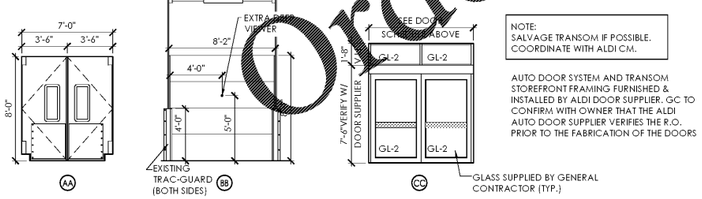

NOTE:
SALVAGE TRANSOM IF POSSIBLE. COORDINATE WITH ALDI CM.

AUTO DOOR SYSTEM AND TRANSOM STOREFRONT FRAMING FURNISHED & INSTALLED BY ALDI DOOR SUPPLIER. GC TO CONFIRM WITH OWNER THAT THE ALDI AUTO DOOR SUPPLIER VERIFIES THE R.O. PRIOR TO THE FABRICATION OF THE DOORS

5 Door Elevations

SCALE: 3/16" = 1'-0"

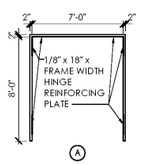

6 Frame Elevations

SCALE: 3/16" = 1'-0"

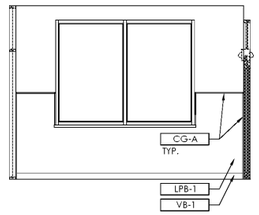

3 Vestibule

SCALE: 1/4" = 1'-0"

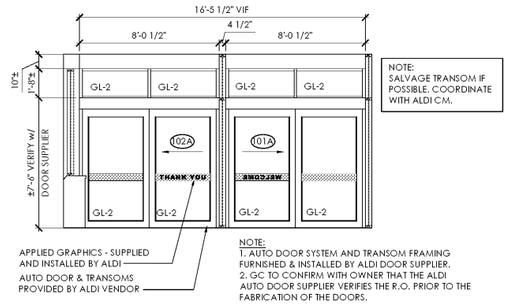

4 Vestibule

SCALE: 1/4" = 1'-0"

Order Plans @ WWW.LDIline.com

Issued:		Date:
A	Client Review Set	01/21/21
B	Permit Set	02/03/21
C	Bid Set	02/12/21
D		

Revisions:		Date:
1		
2		
3		
4		
5		
6		
7		
8		
9		

DO NOT SCALE PLANS

Copying, Printing, Software and other processes required to produce these prints can stretch or shrink the actual paper or layout. Therefore, scaling of this drawing may be inaccurate. Contact ms consultants with any need for additional dimensions or clarifications.

ms consultants, inc.
engineers, architects, planners
5444 Wade Park Blvd.
Suite160
Raleigh, NC 27607-4299
phone 919.772.5565
fax 919.779.2308

DRAWN BY: SCG/MEM

REVIEWED BY: NAL/CMB

Seal

PROFESSIONAL OF RECORD:
CHARLES M. BUSCH No. 14751
EXP. DATE: 06/30/2021

ALDI Inc.
1985 Old Union Church Road
Salisbury, NC 28146
(704) 642-0023
(704) 642-0078 fax

ALDI Inc.
Store No. 87
2526 Freedom Dr
Charlotte, NC 28208
Mecklenburg County
Project Name & Location:

Door Schedules & Details
Drawing Name:

Prototype Rls. 06/03/20	Project No. 40452-30
Type100x154 FMR	
Scale: As Noted	A-601 Drawing No.

File Name: N:\D0062\40452\30 - CHARLOTTE, NC\DOCS\CAD\A601-A602 - SCHEDULES.DWG Author: TOWLE, BRENDON Plot Date: 2/12/2021