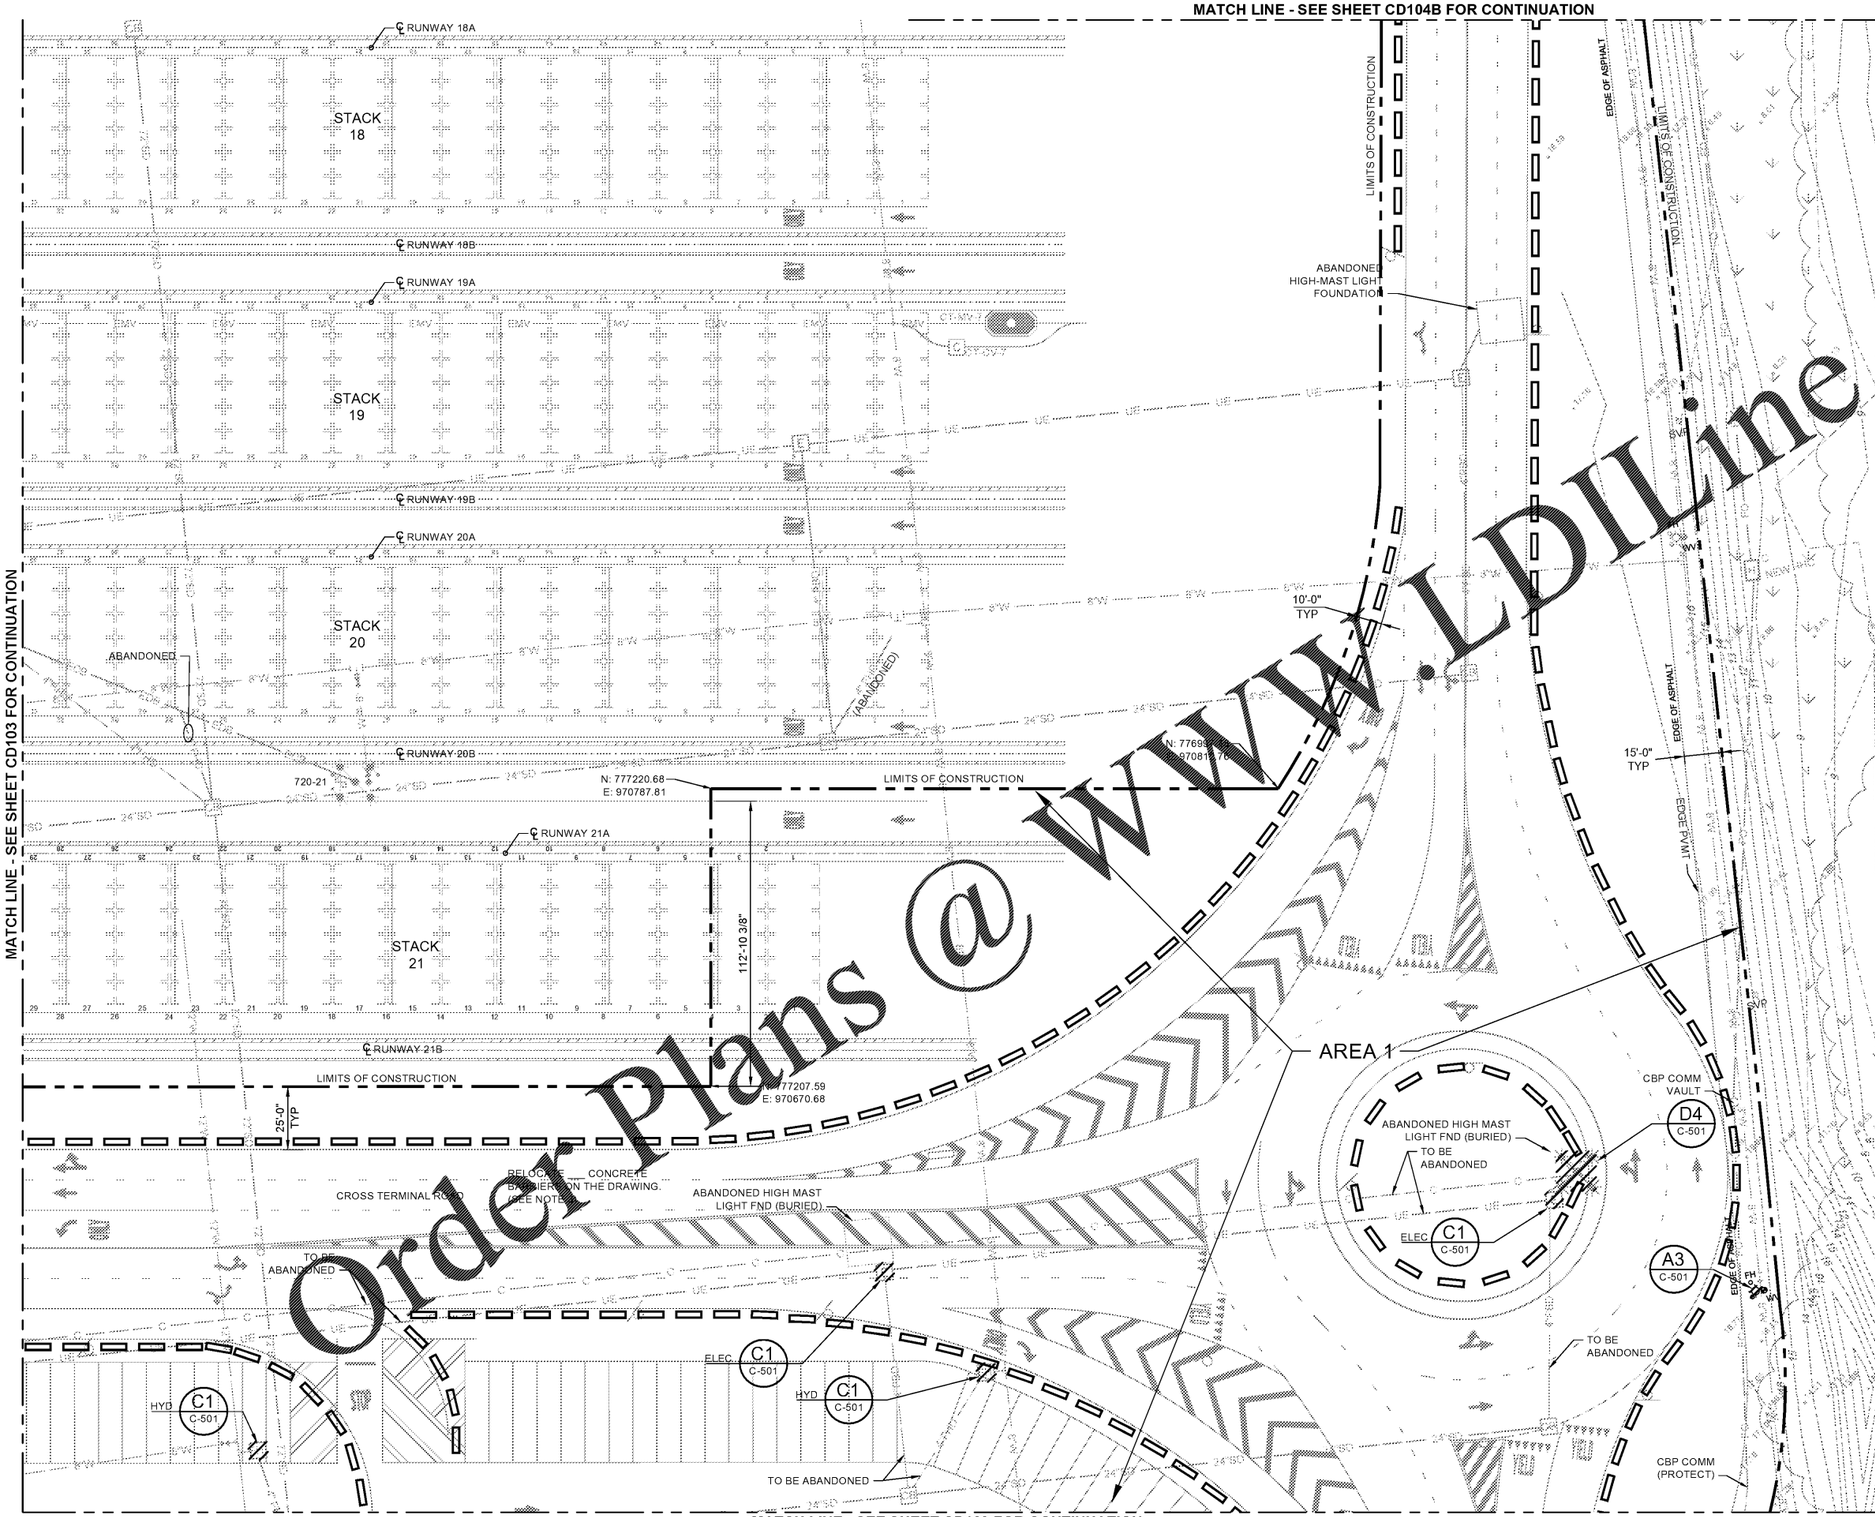

NOTES

1. ALL ROADWAY SIGNS TO BE RELOCATED UNLESS OTHERWISE INDICATED.
2. REMOVE ALL PAVEMENT MARKINGS (PAINTED AND THERMOPLASTIC) BETWEEN LIMITS OF CONSTRUCTION BY MICRO-MILLING, TYP.
3. CONCRETE BARRIERS SHOWN ARE FOR ILLUSTRATION ONLY AND MAY NOT REPRESENT THE ACTUAL NUMBER OF BARRIERS TO BE RELOCATED ON THE DRAWING.

LEGEND

- EXIST CONC. BARRIERS
- EXIST CONC. BARRIERS TO BE RELOCATED
- EXIST MEDIUM VOLTAGE VAULT

LEGEND

PBD	PULL BOX DRAIN (4" PVC)
FHD	FIRE HYD. DRAIN (4" PVC)
HHD	HANDHOLD DRAIN (4" PVC)
EDB	EXISTING DUCT BANK

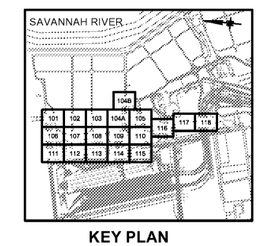

KEY PLAN

N

30' 0' 30' 60'

SCALE: 1"=30'

ISSUED FOR BID
2021/02/03
NOT TO BE USED FOR CONSTRUCTION

DRAWING SCALES SHOWN BASED ON 22"x34" DRAWING

Order Plans @ WWW.LDILine.com

GEORGIA PORTS

Mark	Description	Date	Appr.
0	ISSUE FOR BID	02/03/2021	JHP

GEORGIA PORTS AUTHORITY
GCT CAPACITY IMPROVEMENTS - PHASE 2

DEMOLITION PLAN

moffatt & nichol
2 EAST BRYAN ST., STE 501
SAVANNAH, GA 31401
912-231-0044

Designed by: JHP
Dwn by: JDL
Ckd by:
Reviewed by:
Submitted by: MOFFATT & NICHOL
Date:
Rev: 0
M&N Project No.: 5531-264B
GPA Project No.: 1910-1011C
Drawing Scale: AS NOTED
Plot scale: 1:1 (D SHEET)

SEAL

Sheet Reference No.
CD104A
INDEX: OF

File: Q:\SV\5531-264 2020 Capacity Improvements\600 CADD_Active_Phase2_2020 Peak_Civil\5531264-CD104A ; Plotted: 2/3/2021 11:14 AM by LEE, JAZMYN ; Saved: 2/3/2021 11:09 AM by JDLEE