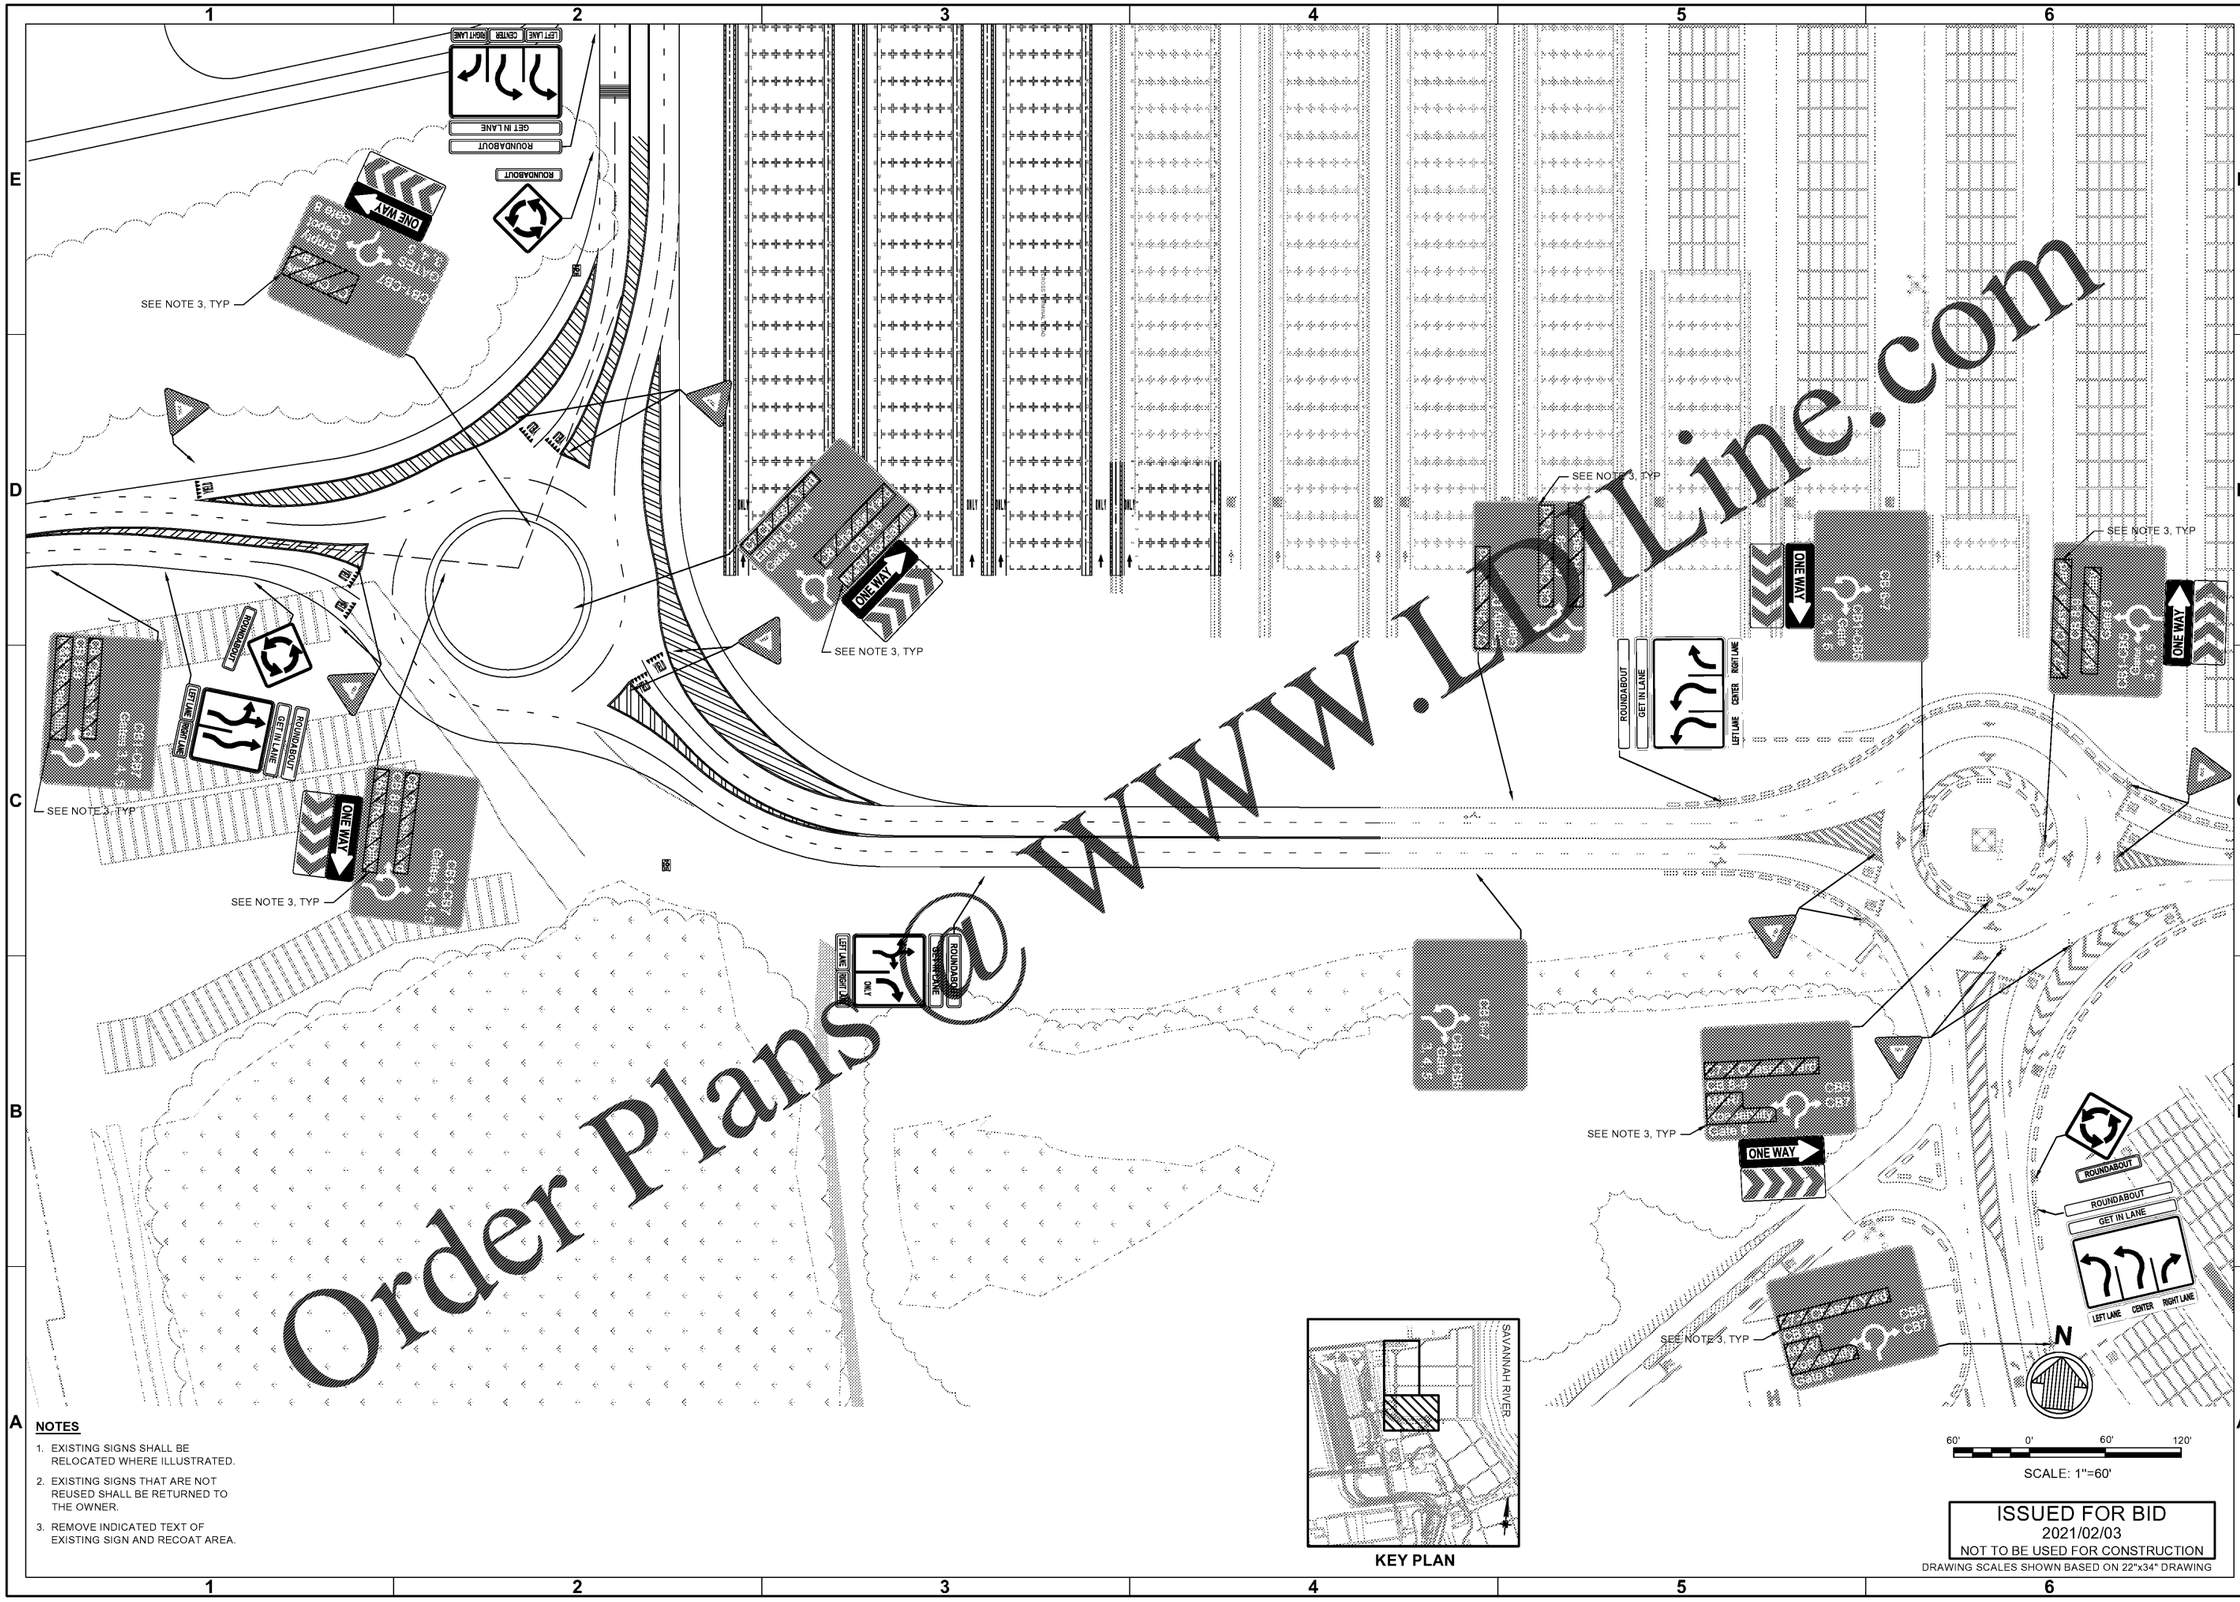

KEY PLAN

NOTES

1. EXISTING SIGNS SHALL BE RELOCATED WHERE ILLUSTRATED.
2. EXISTING SIGNS THAT ARE NOT REUSED SHALL BE RETURNED TO THE OWNER.
3. REMOVE INDICATED TEXT OF EXISTING SIGN AND RECOAT AREA.

ISSUED FOR BID
2021/02/03
NOT TO BE USED FOR CONSTRUCTION
DRAWING SCALES SHOWN BASED ON 22"x34" DRAWING

Order Plans @ www.LDLine.com

GEORGIA PORTS

Rev.	Date	Description	Dsn
0	02/03/2021	ISSUE FOR BID	JWP

GEORGIA PORTS AUTHORITY
GCT CAPACITY IMPROVEMENTS - PHASE 2

SIGNAGE PLAN

moffatt & nichol
2 EAST BRYAN ST., STE 501
SAVANNAH, GA 31401
912-231-0044

Designed by:	
Dsn by:	Chd by:
Reviewed by:	
Submitted by:	MOFFATT & NICHOL
Date:	
M&N Project No:	5531-264B
GPA Project No:	1910-1011C
Drawing Scale:	AS NOTED
Plot scale:	1:1 (D SHEET)

SEAL

Sheet Reference No.
CT104
INDEX: OF

File: Q:\5V\5531-264 2020 Capacity Improvements\600 CADD_Active_Phase2_2020 Peak_Civil\5531264-CT104 ; Plotted: 2/2/2021 5:08 PM by MCCONNELL, RYAN ; Saved: 2/1/2021 10:05 PM by RMCCONNELL