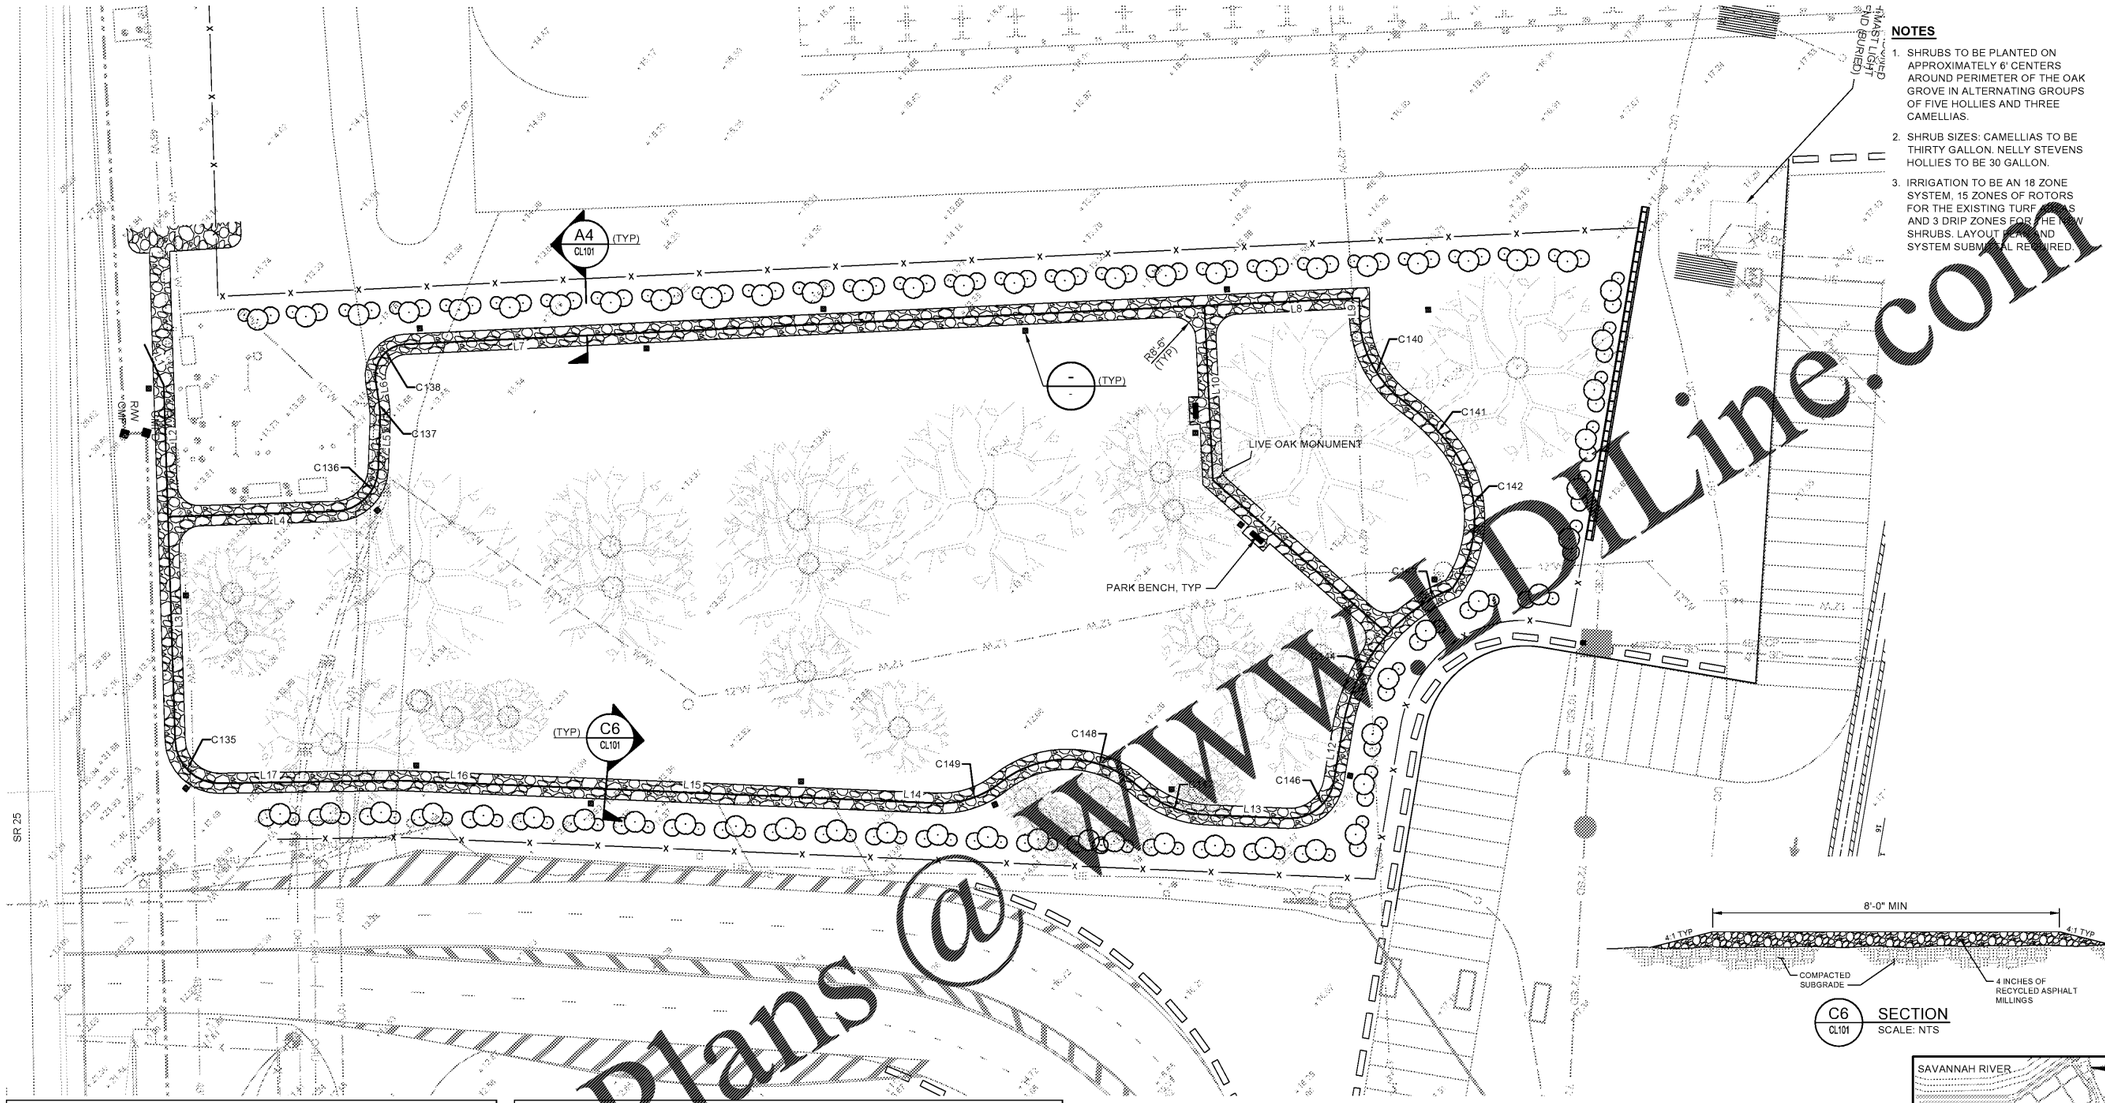

NOTES

1. SHRUBS TO BE PLANTED ON APPROXIMATELY 6' CENTERS AROUND PERIMETER OF THE OAK GROVE IN ALTERNATING GROUPS OF FIVE HOLLIES AND THREE CAMELLIAS.
2. SHRUB SIZES: CAMELLIAS TO BE THIRTY GALLON. NELLY STEVENS HOLLIES TO BE 30 GALLON.
3. IRRIGATION TO BE AN 18 ZONE SYSTEM, 15 ZONES OF ROTORS FOR THE EXISTING TURF AREAS AND 3 DRIP ZONES FOR THE NEW SHRUBS. LAYOUT PLAN AND SYSTEM SUBMITTAL REQUIRED.

WALKWAY LINE TABLE					
LINE #	LENGTH	START NORTHING	START EASTING	END NORTHING	END EASTING
L1	17.81	777256.65	969671.44	777243.27	969683.20
L2	39.58	777243.27	969683.20	777205.59	969695.32
L3	101.17	777205.59	969695.32	777109.29	969726.30
L4	66.38	777214.02	969762.34	777193.69	969699.65
L5	17.93	777252.27	969769.70	777234.85	969773.98
L6	7.92	777268.12	969763.33	777260.94	969766.66
L7	320.80	777388.45	970074.38	777260.94	969770.65
L8	57.43	777406.93	970128.76	777388.45	970074.38
L9	8.52	777398.76	970131.17	777406.93	970128.76
L10	69.17	777321.67	970092.85	777387.16	970070.60
L11	92.25	777282.16	970176.21	777321.67	970092.85
L12	22.64	777220.13	970171.76	777242.63	970169.22
L13	31.27	777193.84	970128.06	777201.15	970158.47
L14	19.21	777164.12	970004.50	777168.61	970023.18
L15	120.43	777135.93	969887.42	777164.12	970004.50
L16	74.22	777118.36	969815.30	777135.93	969887.42
L17	70.29	777097.90	969748.06	777118.36	969815.30

WALKWAY CURVE TABLE							
CURVE #	LENGTH	RADIUS	DELTA	PC NORTHING	PC EASTING	PT NORTHING	PT EASTING
C135	27.21	17.50	089.08	777109.29	969726.30	777097.90	969748.06
C136	26.25	17.50	085.96	777214.02	969762.34	777234.85	969773.98
C137	9.20	47.50	011.10	777252.27	969769.70	777260.94	969766.66
C138	20.97	12.50	096.12	777285.22	969770.65	777268.12	969763.33
C140	38.79	43.04	051.64	777398.76	970131.17	777372.17	970157.60
C141	25.67	88.36	016.65	777360.22	970180.22	777372.17	970157.60
C142	59.37	48.21	070.56	777306.79	970195.93	777360.22	970180.22
C143	27.52	72.50	021.75	777306.79	970195.93	777285.95	970178.21
C144	44.96	72.50	035.53	777285.95	970178.21	777242.63	970169.22
C146	25.33	17.50	082.93	777201.15	970158.47	777220.13	970171.76
C147	30.53	42.60	041.06	777196.78	970098.32	777193.84	970128.06
C148	59.88	42.50	080.73	777196.78	970098.32	777183.31	970044.95
C149	26.84	37.50	041.00	777168.61	970023.18	777183.31	970044.95

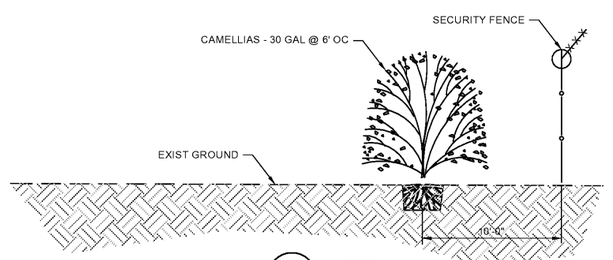

A4 CL101 SECTION
SCALE: NTS

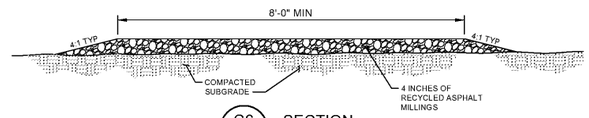

C6 CL101 SECTION
SCALE: NTS

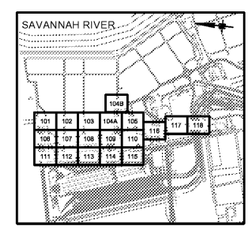

KEY PLAN

N

30' 0' 30' 60'

SCALE: 1"=30'

ISSUED FOR BID
2021/02/03
NOT TO BE USED FOR CONSTRUCTION

DRAWING SCALES SHOWN BASED ON 22"x34" DRAWING

Order Plans @ WWW.EDILine.com

GEORGIA PORTS AUTHORITY
GCT CAPACITY IMPROVEMENTS - PHASE 2

LANDSCAPING PLAN

Rev:	Date:	Description	Init.
0	02/03/2021	ISSUE FOR BID	JHP

Designed by: JHP
Drawn by: JDL
Coord by:
Reviewed by:
Submitted by: MOFFATT & NICHOL
M&N Project No: 5531-264B
GPA Project No: 1910-1011C
Drawing Scale: AS NOTED
Plot scale: 1:1 (D SHEET)

2 EAST BRYAN ST., STE 501
SAVANNAH, GA 31401
912-231-0044
moffatt & nichol

SEAL

Sheet Reference No.
CL101
INDEX: OF

File: Q:\SV\5531-264 2020 Capacity Improvements\600 CAD\2_Active_Phase2_2020 Peak_Civil\5531264-CL101 ; Plotted: 2/2/2021 5:15 PM by MCCONNELL, RYAN ; Saved: 2/1/2021 3:26 PM by RMCCONNELL