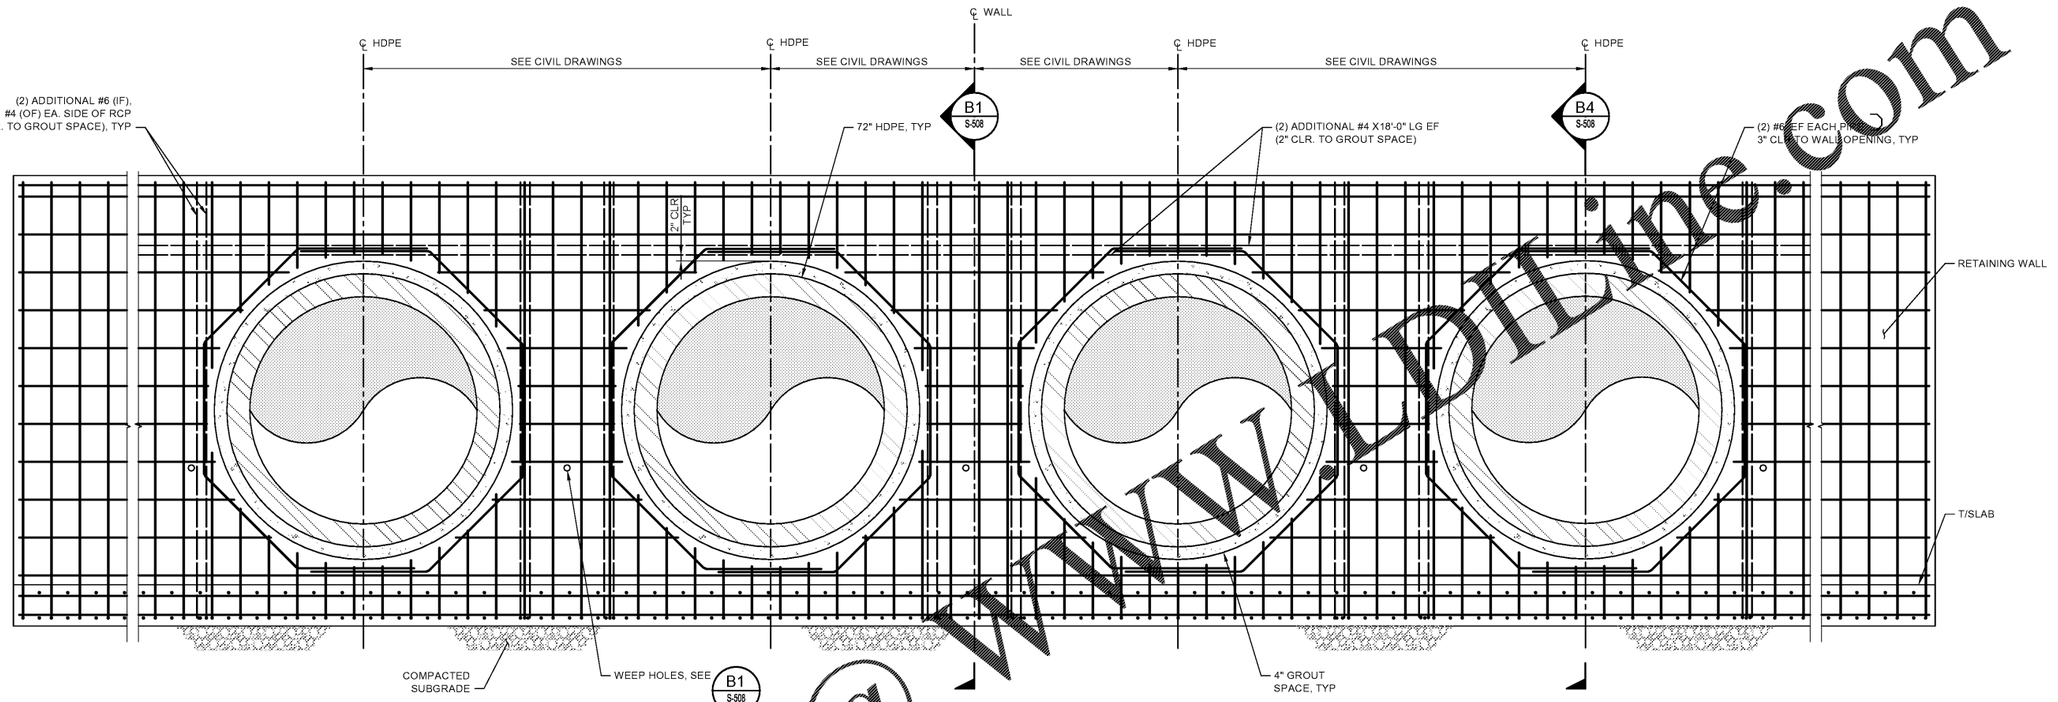

C1 S-507 DETAIL
SCALE: 1/2" = 1'-0"

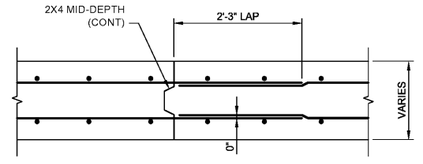

A4 S-507 FOOTING & WALL CONSTRUCTION JOINT DETAIL
SCALE: 3/4" = 1'-0"

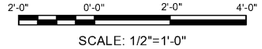

SCALE: 1/2"=1'-0"

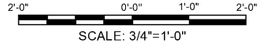

SCALE: 3/4"=1'-0"

ISSUED FOR BID
2021/02/03
NOT TO BE USED FOR CONSTRUCTION
DRAWING SCALES SHOWN BASED ON 22"x34" DRAWING

Order Plans @ www.LDTime.com

GEORGIA PORTS

Mark	Description	Date	Appr
0	ISSUE FOR BID	02/03/2021	MRP

GEORGIA PORTS AUTHORITY
GCT CAPACITY IMPROVEMENTS - PHASE 2

DETAIL SHEET 7 OF 9

Date:
Rev. 0
Designed by: SBW
Drawn by: NES
Checked by: JRP
Reviewed by: MRP
Submitted by: MOFFATT & NICHOL
M&N Project No: 5531-264B
GPA Project No: 1910-1011C
Drawing Scale: AS NOTED
Plot scale: 1:1 (D SHEET)

2 EAST BRYAN ST., STE 501
SAVANNAH, GA 31401
912-231-0044
moffatt & nichol

SEAL

Sheet Reference No.
S-507
INDEX: OF

File: \\mne.net\projects\SV\5531-264 2020 capacity improvements\600 CADD_Active_Phase2_2020 peak_civil\5531264-S507_Plotted: 2/3/2021 9:46 AM By: SMILEK, NICK - Saved: 2/2/2021 4:02 PM By: NSMILEK