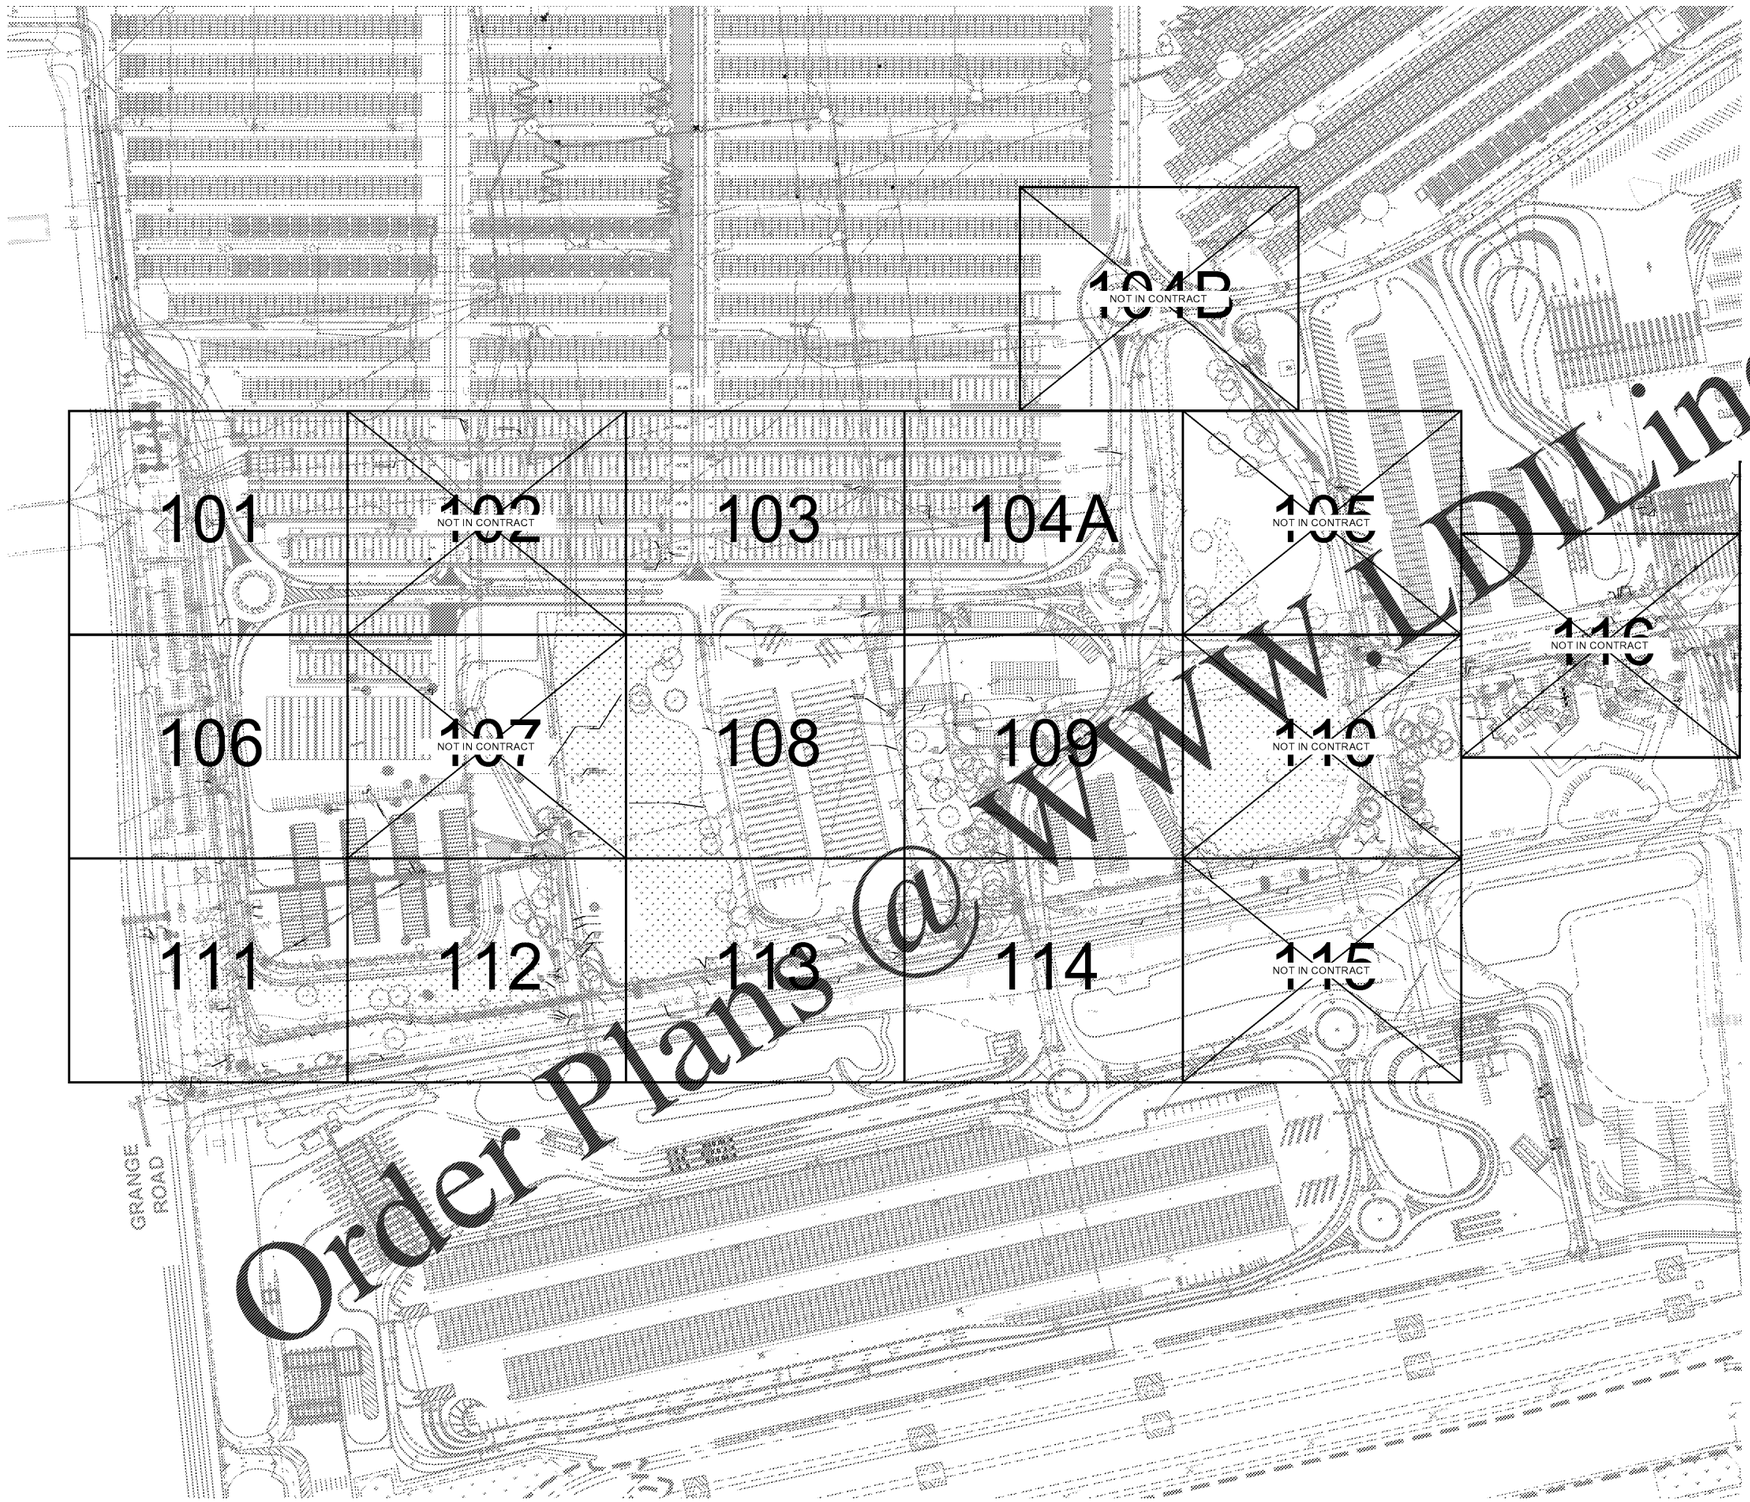

Order Plans @ WWW.LDLine.com

N

30' 0' 30' 60'

SCALE: 1"=30'

BID ISSUE
ISSUED: 2021-02-03
NOT TO BE USED FOR CONSTRUCTION

DRAWING SCALES SHOWN BASED ON 22"x34" DRAWING

GEORGIA PORTS

Mark	Description	Date	Appr

GEORGIA PORTS AUTHORITY
GCT CAPACITY IMPROVEMENTS - PHASE 2

OVERALL ELECTRICAL DEMOLITION PLAN

Rev.	
Date:	
Designed by:	
Dwn by:	Chd by:
Reviewed by:	
Submitted by:	MOFFATT & NICHOL
M&N Project No.	5531-264B
GPA Project No.	1910-1011C
Drawing Scale	AS NOTED
Plot scale:	1:1 (D SHEET)

2 EAST BRYAN ST., STE 501
SAVANNAH, GA 31401
912-231-0044
moffatt & nichol

SEAL

Sheet Reference No.
ED-100
INDEX: OF

File: G:\5531-264 2020 Capacity Improvements\600 CADD_Active_Phase2_2020 Peak_Elect\5531264ED-100 - Plotted: 2/2/2021 11:24 PM by: GREGG, ALAN - Saved: 2/2/2021 10:59 PM by: BLICKEY