MATCH LINE - SEE SHEET ED-106 FOR CONTINUATION

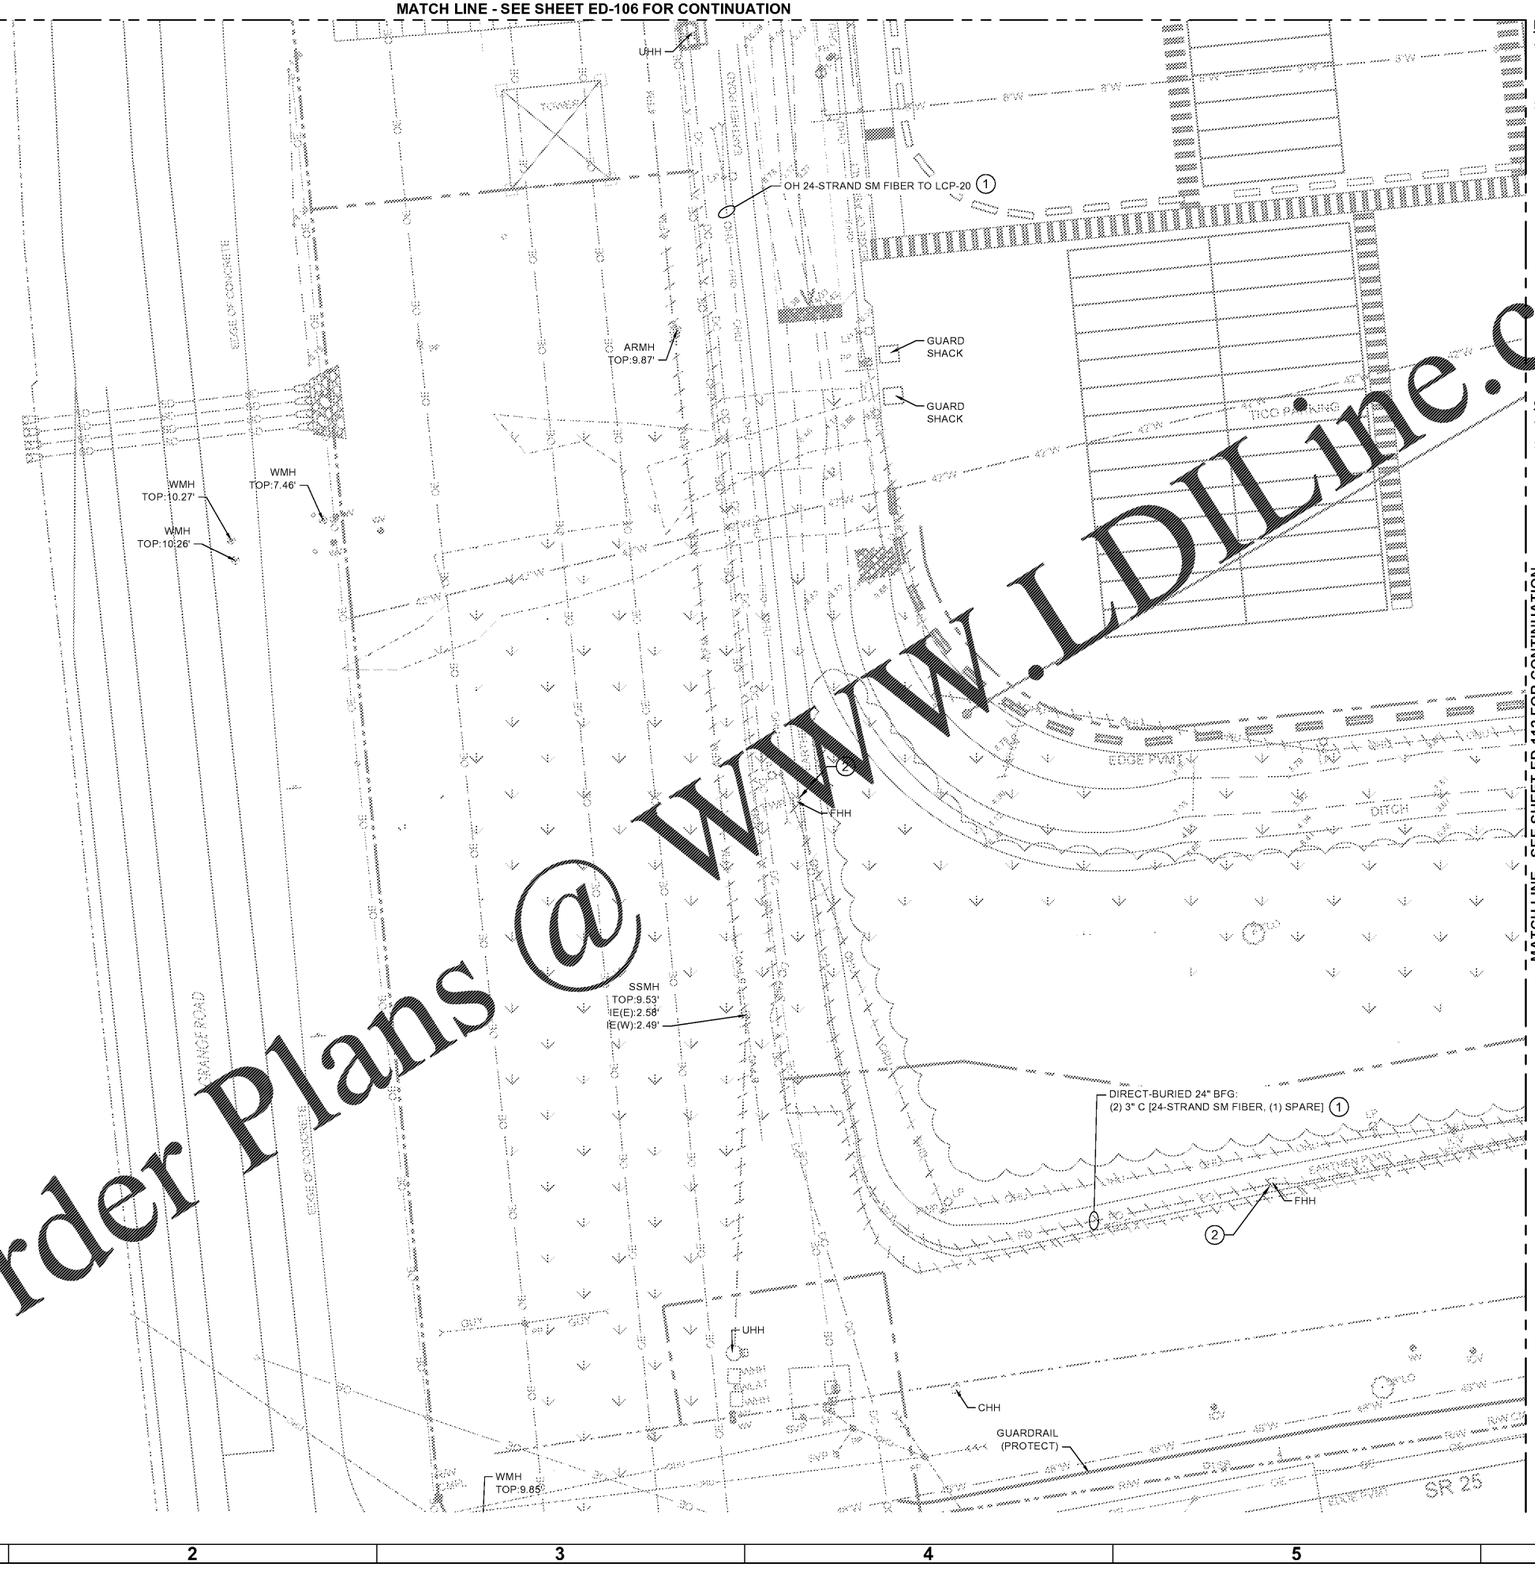

MATCH LINE - SEE SHEET ED-112 FOR CONTINUATION

KEYNOTES

1. PULL FIBER OPTIC CABLING (24-ST SM) FROM LCP-20 BACK TO COMMUNICATIONS VAULT 'CV-EX1' (SEE ED-114). PROTECT AND PREPARE FOR RE-INSTALLATION.
2. DEMOLISH QUAZITE TIER 22 HANDHOLE.

GENERAL SHEET NOTES

1. SEE SHEET E-001 FOR ELECTRICAL GENERAL NOTES.
2. SEE SHEET E-002 FOR ABBREVIATIONS AND LEGEND.

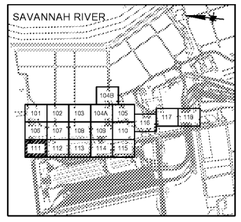

KEY PLAN

N

30' 0' 30' 60'

SCALE: 1"=30'

BID ISSUE
ISSUED: 2021-02-03
NOT TO BE USED FOR CONSTRUCTION

DRAWING SCALES SHOWN BASED ON 22"x34" DRAWING

Order Plans @ WWW.LDILine.com

GEORGIA PORTS

Rev.	Description	Date	Appr

GEORGIA PORTS AUTHORITY
GCT CAPACITY IMPROVEMENTS - PHASE 2

ELECTRICAL
DEMOLITION PLAN

moffatt & nichol
2 EAST BRYAN ST., STE 501
SAVANNAH, GA 31401
912-231-0044

Designed by: JAG	Date: 12/21/20		
Drawn by: BRL	Cad by: DAW	M&N Project No. 5531-264B	
Reviewed by: JHP		GPA Project No. 1910-101C	
Submitted by: MOFFATT & NICHOL	Drawing Scale: AS NOTED	Plot scale: 1:1 (D SHEET)	

SEAL

Sheet Reference No.
ED-111
INDEX: OF

File: O:\V5531-264 2020 Capacity Improvements\9600 CADD_Active_Phase2_2020 Permit_Elec\5531264ED-111 - Plotted: 2/2/2021 11:44 PM by GREGG, ALAN; Saved: 2/1/2021 3:03 PM by AGREGG