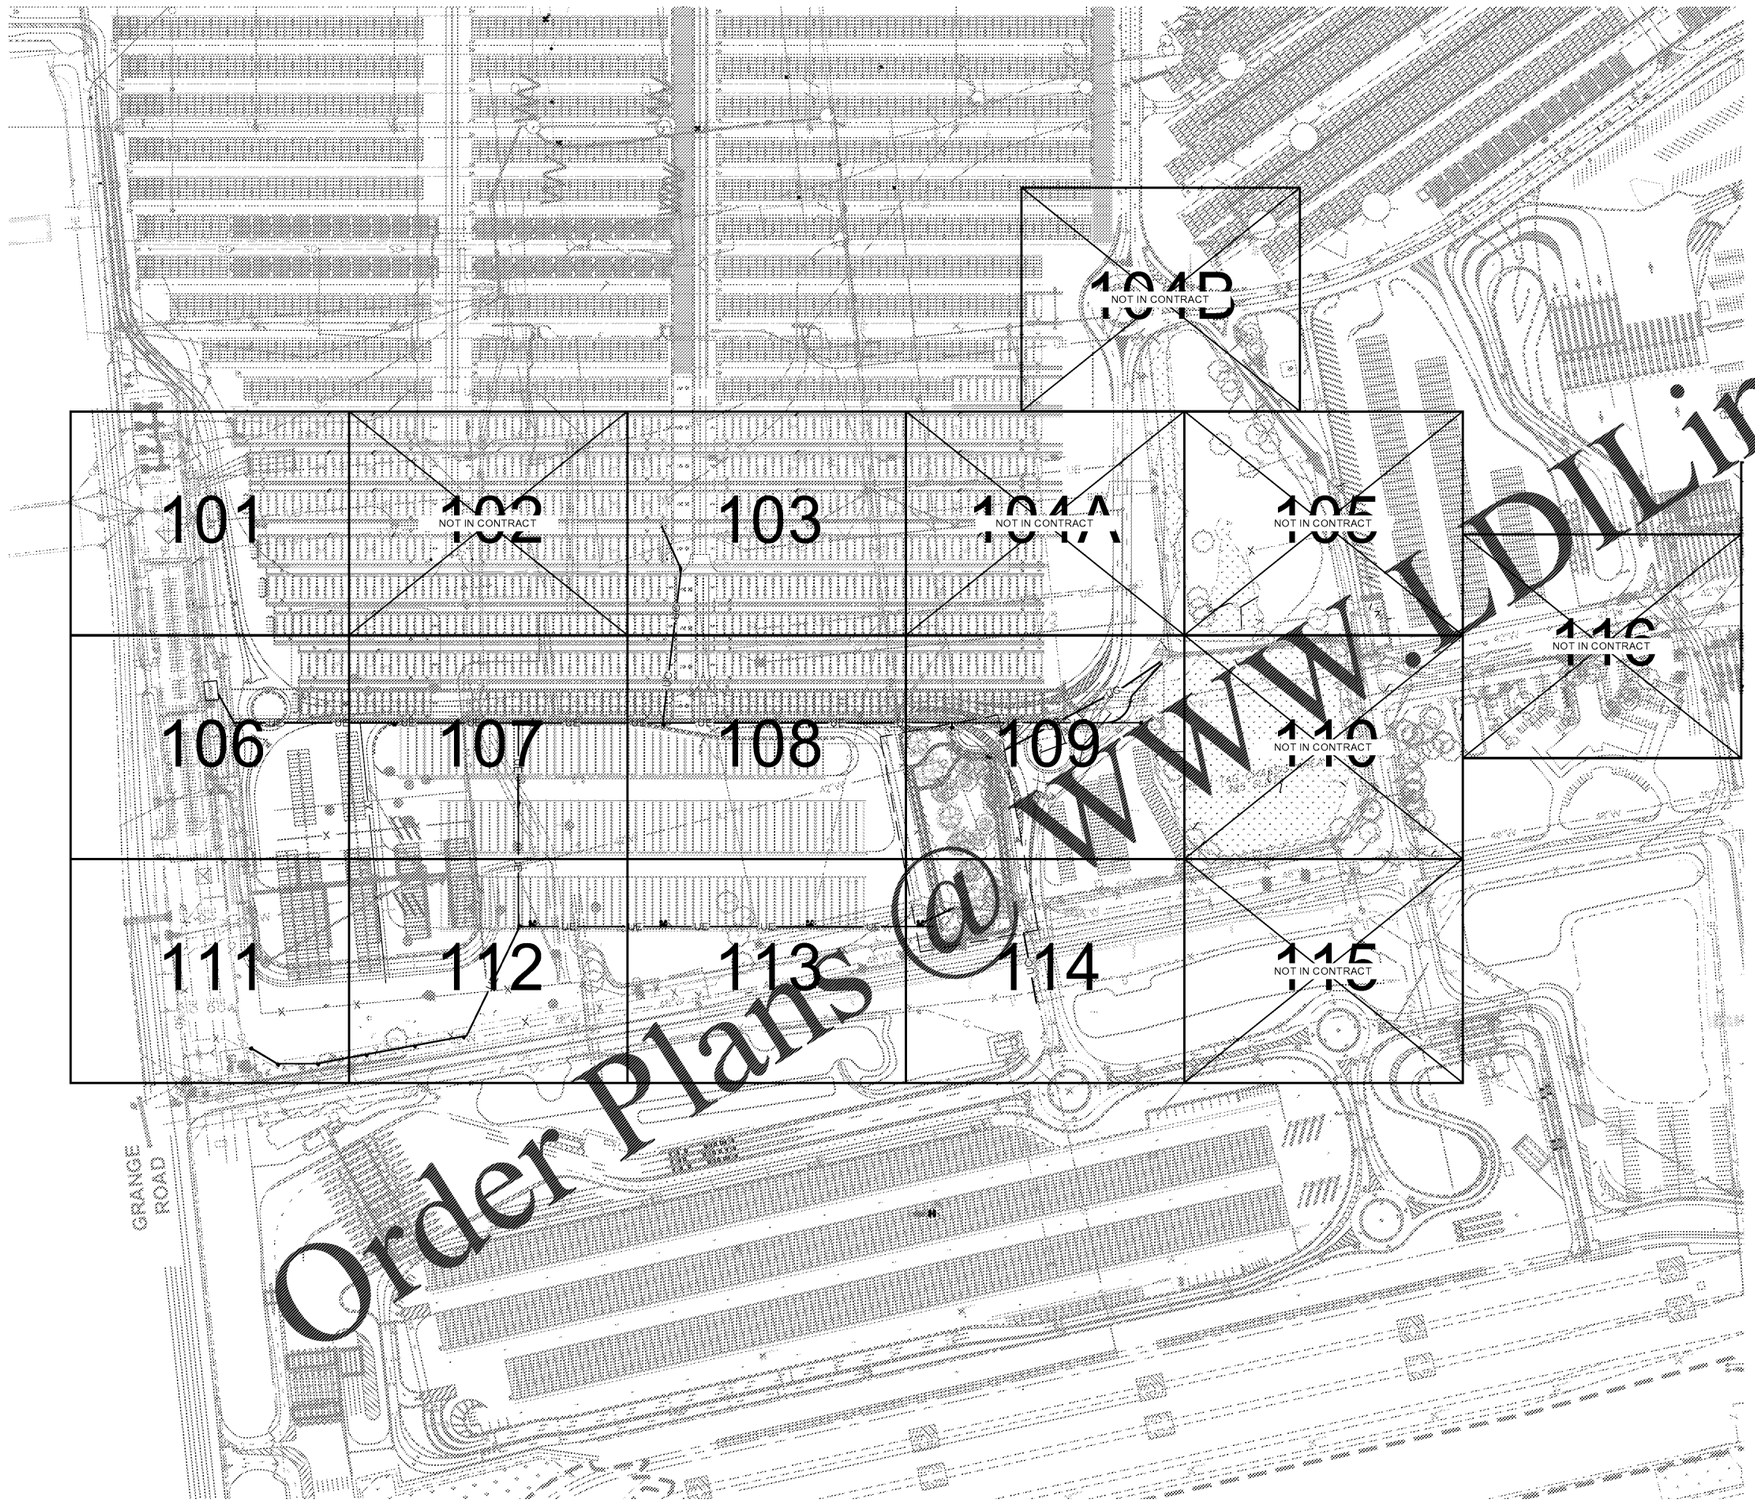

Order Plans @ WWW.LDLine.com

GEORGIA PORTS

Mark	Description	Date	Appr.

GEORGIA PORTS AUTHORITY
GCT CAPACITY IMPROVEMENTS - PHASE 2

OVERALL ELECTRICAL PLAN

Rev:
Date:
Designed by:
Dwn by:
Ckd by:
Reviewed by:
Submitted by: MOFFATT & NICHOL
M&N Project No. 5531-264B
GPA Project No.: 1910-1011C
Drawing Scale: AS NOTED
Plot scale: 1:1 (D SHEET)

2 EAST BRYAN ST., STE 501
SAVANNAH, GA 31401
912-231-0044
moffatt & nichol

N

200' 0' 200' 400'

SCALE: 1"=200'

BID ISSUE
ISSUED: 2021-02-03
NOT TO BE USED FOR CONSTRUCTION

DRAWING SCALES SHOWN BASED ON 22"x34" DRAWING

SEAL

Sheet Reference No.
E-100

INDEX: OF

File: c:\5V\5531-264 2020 Capacity Improvements\600 Cnt\DL_Archtel_Phase2_2020 Post_Elec\5531264E-100 ; Plotted: 2/3/2021 10:41 AM by LUCKEY, BRIANM ; Saved: 2/3/2021 10:23 AM by LUCKEY