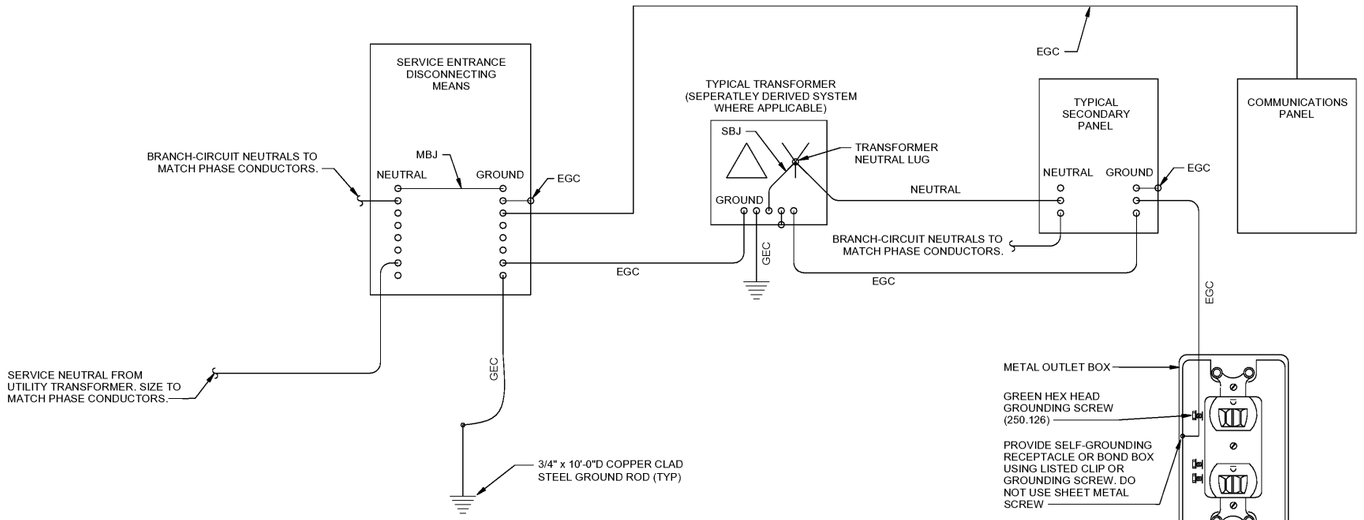

GROUNDING LEGEND		
ABBR	DESCRIPTION	SIZE
MBJ	MAIN BONDING JUMPER	*
SBJ	SYSTEM BONDING JUMPER	*
SSBJ	SUPPLY-SIDE BONDING JUMPER	*
GEC	GROUNDING ELECTRODE CONDUCTOR	**
EGC	EQUIPMENT GROUNDING CONDUCTOR	***

* SIZE PER TABLE 250.102(C)(1).
** SIZE PER TABLE 250.66 OF THE NEC.
*** SIZE PER TABLE 250.122.

GENERAL SHEET NOTES

1. SEE SHEET E-001 FOR ELECTRICAL GENERAL NOTES.
2. SEE SHEET E-002 FOR ABBREVIATIONS AND LEGEND.

GROUNDING NOTES

1. NUMBERS IN BRACKETS REFER TO SPECIFIC SECTIONS OF THE NATIONAL ELECTRICAL CODE.
2. ALL UNDERGROUND OR OTHERWISE INACCESSIBLE GROUND CONNECTIONS AND SPLICES SHALL BE EXOTHERMICALLY WELDED.
3. PROVIDE A BARE COPPER EQUIPMENT GROUNDING CONDUCTOR IN ALL CONDUITS.
4. LIGHTNING PROTECTION SYSTEM: PROVIDE LIGHTNING PROTECTION GROUND RODS BONDED TOGETHER WITH COPPER CABLE. VERIFY THAT LPS DOWN CONDUCTORS ARE BONDED TO LOCAL GROUNDED METAL TO PREVENT FLASHOVER.
5. EARTH SHALL NOT BE USED AS THE SOLE GROUND RETURN PATH FOR ANY EQUIPMENT POWERED UNDER THIS PROJECT.
6. NO ALUMINUM SHALL BE USED FOR GROUNDING WORK WITHOUT THE SPECIFIC WRITTEN PERMISSION OF THE ENGINEER. EXCEPTION: BI-METALLIC COUPLINGS SHALL BE USED TO CONNECT ALUMINUM LPS AIR TERMINALS AND ALUMINUM STRUCTURAL COMPONENTS TO COPPER BONDING AND GROUNDING CONDUCTORS.
7. PROVIDE GROUNDING BUSHING ON BOTH ENDS OF METALLIC SERVICE ENTRANCE RACEWAYS. WHERE NONMETALLIC SERVICE ENTRANCE RACEWAYS ARE UTILIZED, BOND CONNECTED EQUIPMENT ENCLOSURES TO THE NEUTRAL TERMINAL BAR WITHIN THE SERVICE DISCONNECT ENCLOSURE.
8. ALL METAL ENCLOSURES AND RACEWAYS SHALL BE BONDED TO GROUND [250.4]. FOR CIRCUITS OVER 250V PROVIDE BOND PER [250.97]. STANDARD LOCKNUTS ARE NOT ACCEPTABLE. PROVIDE EGC CONNECTED TO ANY JUNCTION BOX WHERE SPLICE IS MADE [250.148]. PROVIDE BOND TO EXPOSED METAL ON ALL MOTORS, PUMPS, AND LIGHTING FIXTURES PER [250.112].

Order Plans @ www.LDILine.com

BID ISSUE
ISSUED: 2021-02-03
NOT TO BE USED FOR CONSTRUCTION
DRAWING SCALES SHOWN BASED ON 22"x34" DRAWING

GEORGIA PORTS

Mark	Description	Date	Appr

GEORGIA PORTS AUTHORITY
GCT CAPACITY IMPROVEMENTS - PHASE 2

ELECTRICAL GROUNDING DETAILS (SHEET 1 OF 2)

2 EAST BRYAN ST., STE 501
SAVANNAH, GA 31401
912-231-0044
moffatt & nichol

Designed by: JAG	Drawn by: BRL	Checked by: DAW	Date: 12/21/20
Reviewed by: JHP			M&N Project No.: 5531-264B
Submitted by: MOFFATT & NICHOL			GPA Project No.: 1910-1011C
			Drawing Scale: AS NOTED
			Plot scale: 1:1 (D SHEET)

Rev.

SEAL

Sheet Reference No.
E-501
INDEX: OF

File: Q:\5\5531-264 2020 Capacity Improvements\600 CADD_Active_Phase2_2020 Pack_Elect\5531264E-501 - Plotted: 2/3/2021 12:34 AM by GREGG, ALAN - Saved: 1/25/2021 3:38 PM by BLUCKEY