GENERAL SHEET NOTES

1. SEE SHEET E-001 FOR ELECTRICAL GENERAL NOTES.
2. SEE SHEET E-002 FOR ABBREVIATIONS AND LEGEND.
3. SEE SHEET E-504 FOR COMMUNICATIONS EQUIPMENT DETAILS.

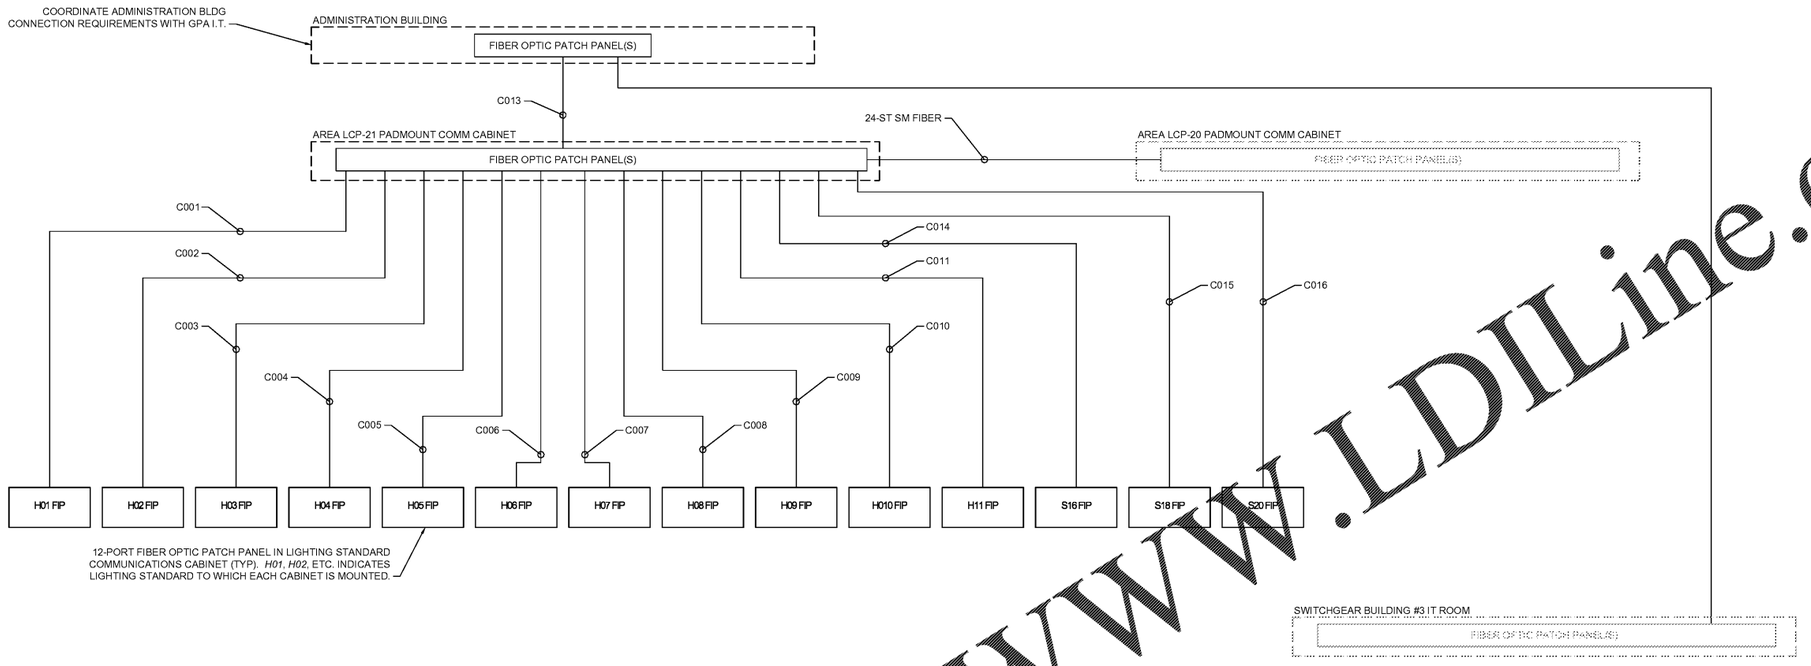

A1 / E-602 TELECOMMUNICATIONS RISER DIAGRAM
SCALE: NTS

Order Plans @ www.LDILine.com

BID ISSUE
ISSUED: 2021-02-03
NOT TO BE USED FOR CONSTRUCTION
DRAWING SCALES SHOWN BASED ON 22"x34" DRAWING

GEORGIA PORTS AUTHORITY
GCT CAPACITY IMPROVEMENTS - PHASE 2

COMMUNICATIONS RISER DIAGRAM

Mark	Description	Date	Appr

Designed by: JAG	Date: 12/21/20		Rev.
Dwn by: BRL	Ckd by: DAW	M&N Project No: 5531-2648	
Reviewed by: JHP		GPA Project No: 1910-1011C	
Submitted by: MOFFATT & NICHOL		Drawing Scale: AS NOTED	Plot scale: 1:1 (D SHEET)

2 EAST BRYAN ST., STE 501
SAVANNAH, GA 31401
912-231-0044
moffatt & nichol

SEAL

Sheet Reference No.
E-602
INDEX: OF

File: Q:\5\5531-264 2020 Capacity Improvements\600 CADD_Active_Phase2_2020 Peak_Elec\5531264E-602 - Plotted: 2/3/2021 12:43 AM by GREGG, ALAN - Saved: 2/2/2021 8:15 PM by AGREGG