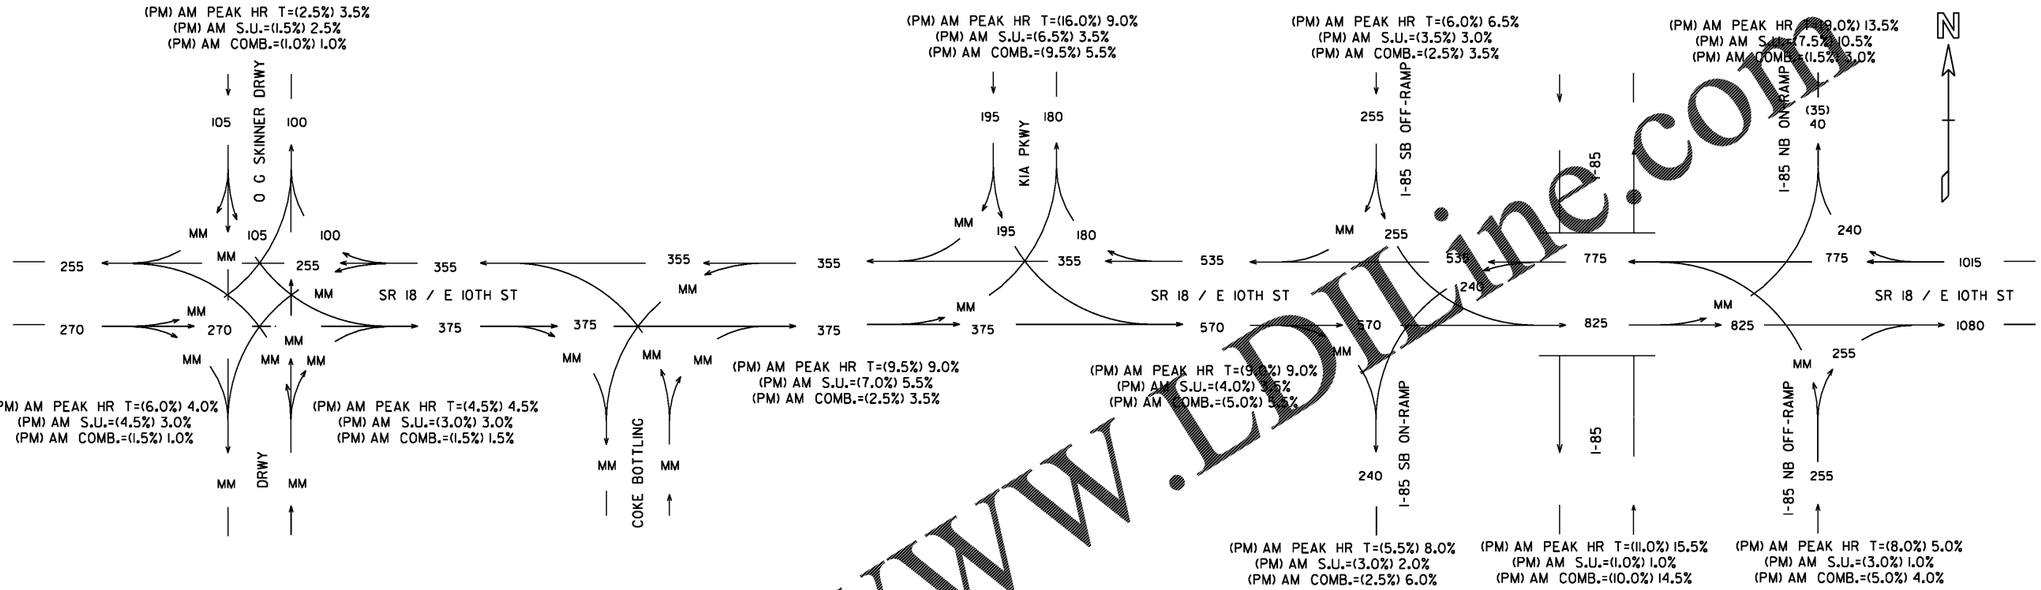

Order Plans @ WWW.LDILine.com

TRAFFIC ANALYSIS WAS PERFORMED UNDER PROJECT PI# 0009975.

NO-BUILD
ADDED AADT = (000)
ADDED AADT = 000

INFRASTRUCTURE CONSULTING & ENGINEERING
4940 PEACHTREE INDUSTRIAL BLVD., SUITE 310
NORCROSS, GEORGIA 30071

REVISION DATES

TRAFFIC DIAGRAM
SR 18 BRIDGE REPLACEMENT @ LONG CANE CREEK
TROUP COUNTY

CHECKED:		DATE:		DRAWING No.
BACKCHECKED:		DATE:		
CORRECTED:		DATE:		10-0016
VERIFIED:		DATE:		