DE21 (SR 103 NB SPLIT PROFILE APPROACHING SR 18)

DESIGN SPEED: 25-35 MPH
(SPLITTER ISLAND AREA)

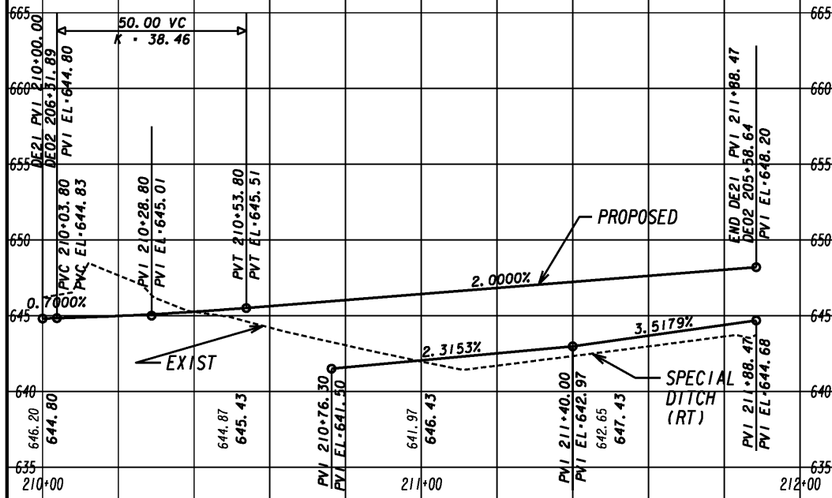

DE22 (SR 103 SB SPLIT PROFILE AWAY FROM SR 18)

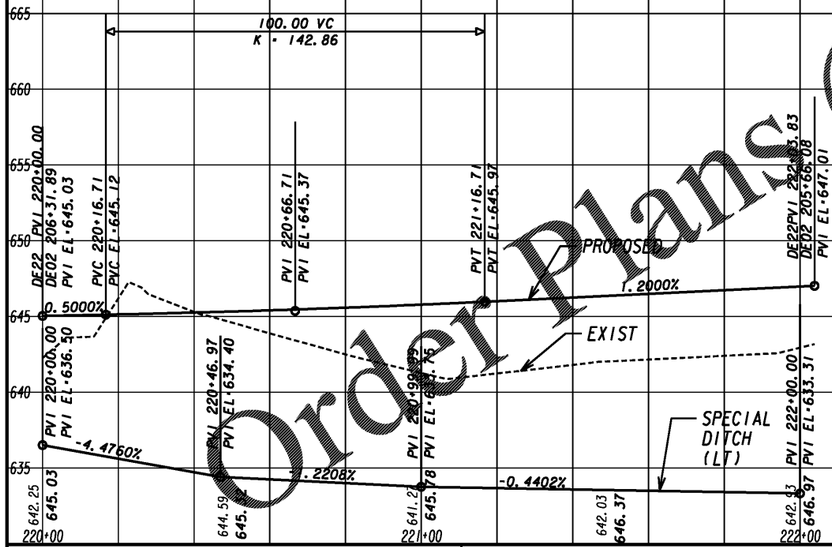

Order Plans @ WWW.LDILine.com

Kimley»Horn
Engineering, Planning, and Environmental Consultants
Suite 350, 3930 East Jones Bridge Road
Peachtree Corners, Georgia 30092

1" = 20' HORIZONTAL
1" = 5' VERTICAL

REVISION DATES

CROSSROAD PROFILE
I-85 @ SR 18 & SR 18 @ SR 103
DE21 & DE22 (SPLITTER ISLANDS)

CHECKED:		DATE:		DRAWING No.
BACKCHECKED:		DATE:		
CORRECTED:		DATE:		16-0002
VERIFIED:		DATE:		