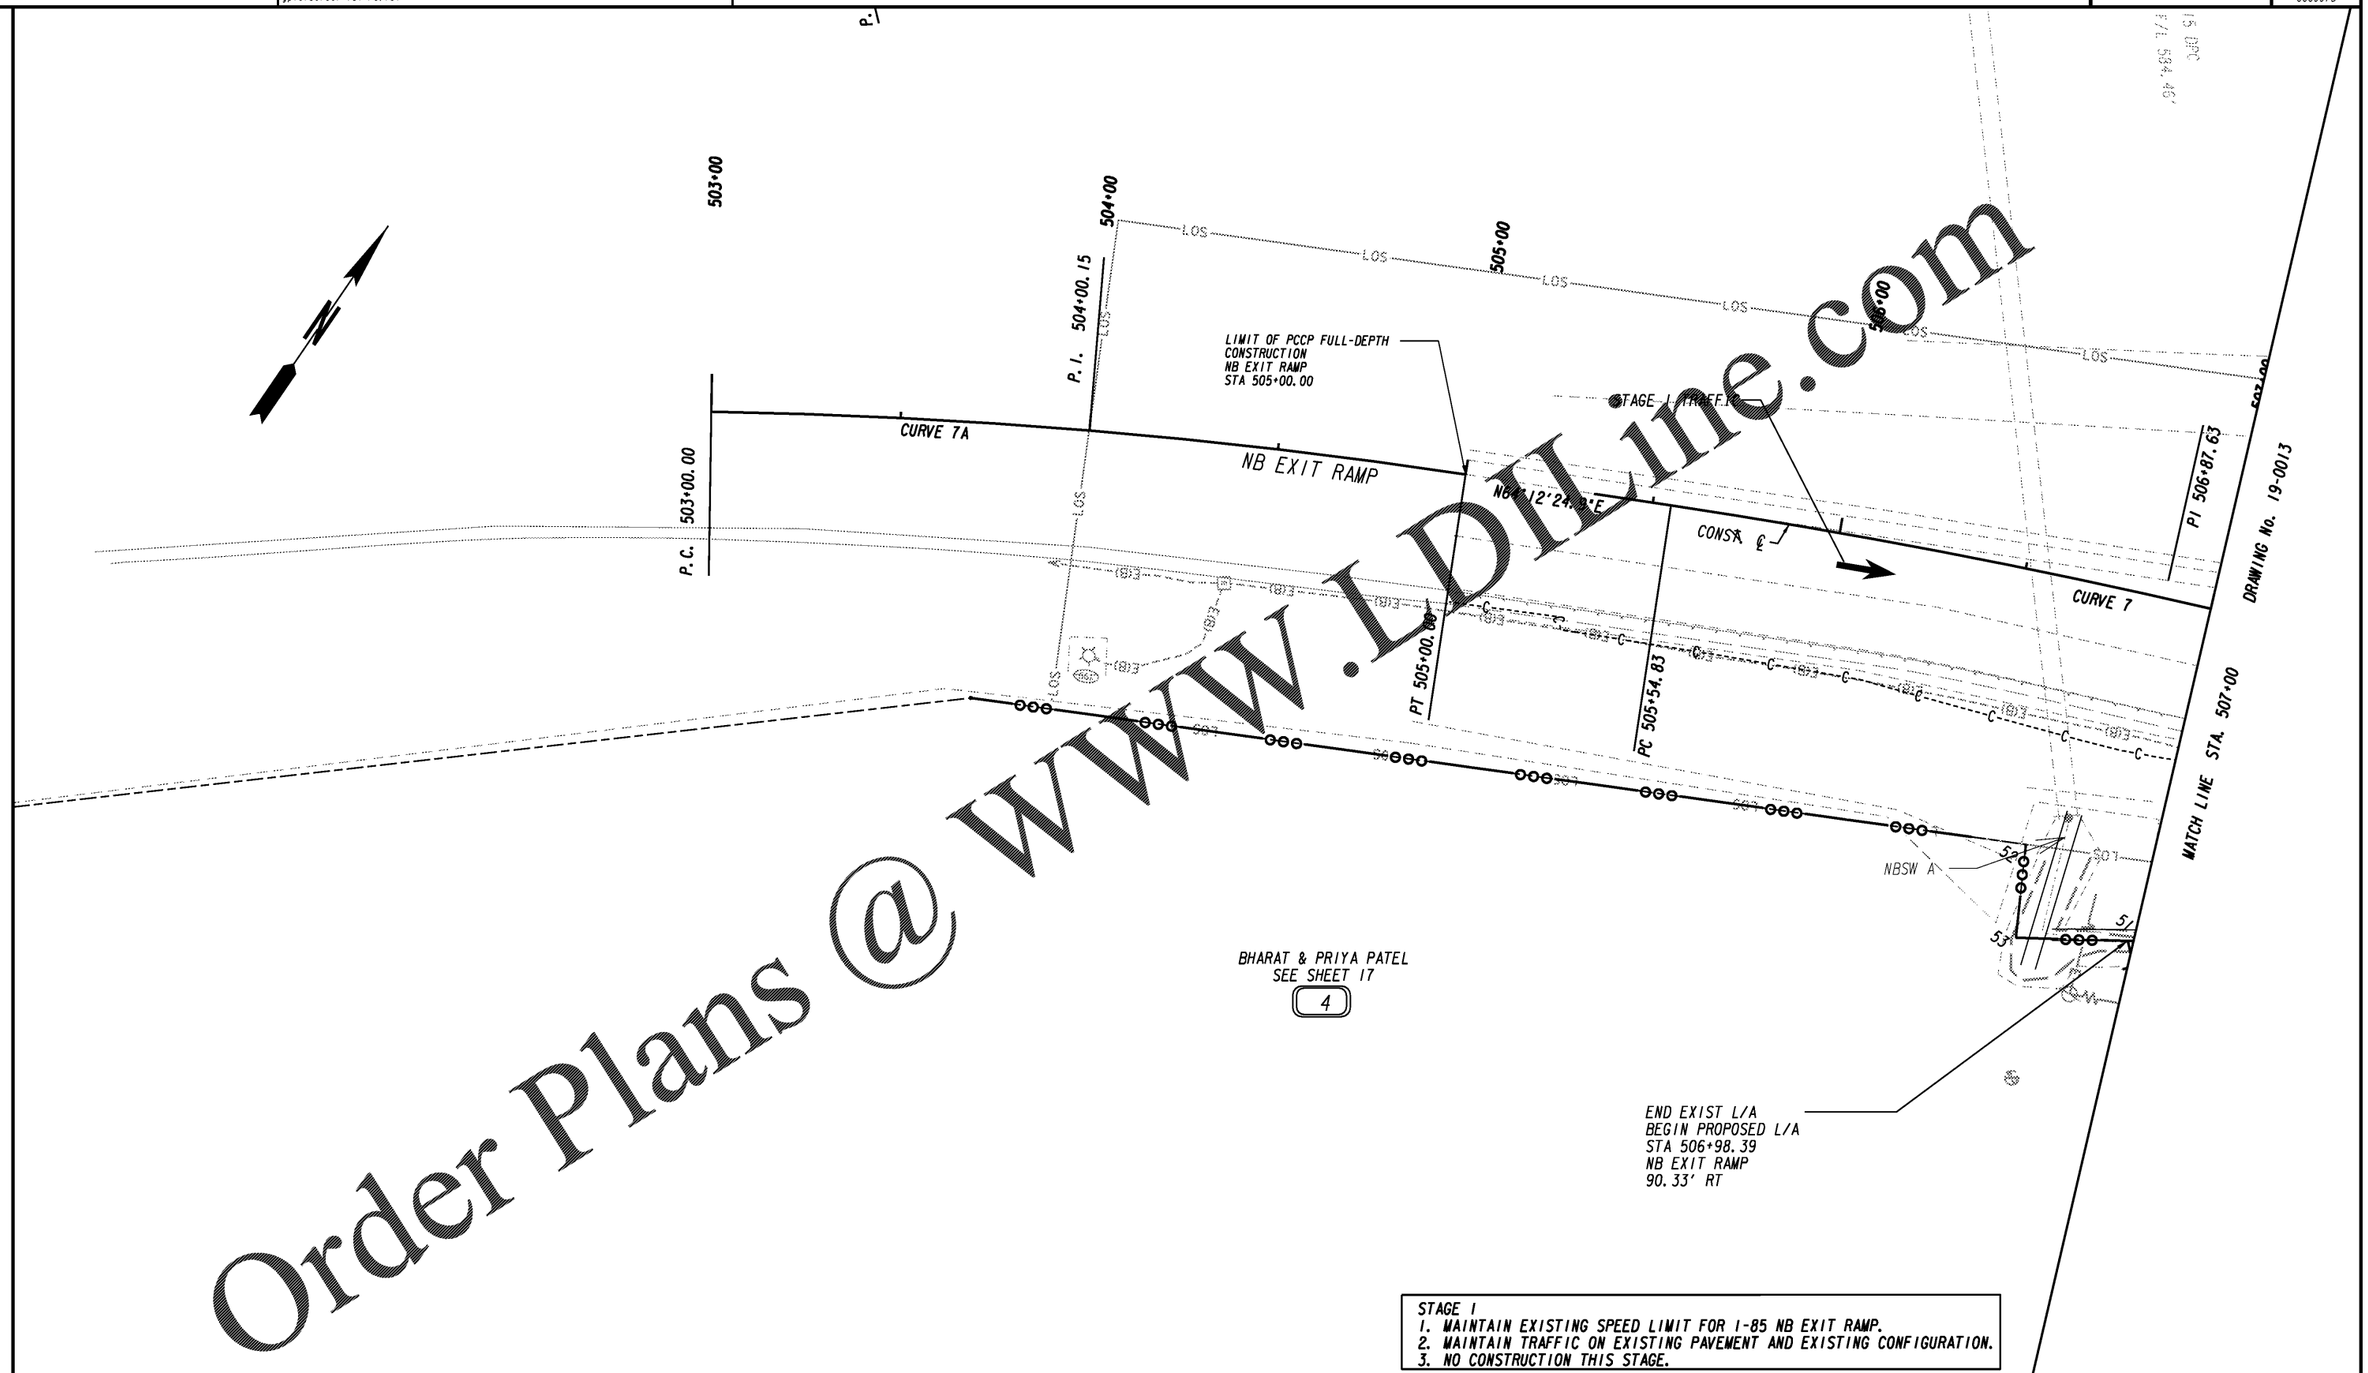

STAGE 1
1. MAINTAIN EXISTING SPEED LIMIT FOR I-85 NB EXIT RAMP.
2. MAINTAIN TRAFFIC ON EXISTING PAVEMENT AND EXISTING CONFIGURATION.
3. NO CONSTRUCTION THIS STAGE.

LEGEND

- PAVEMENT REMOVAL
- TEMPORARY CONSTRUCTION PAVEMENT
- PERMANENT CONSTRUCTION
- CONCRETE MEDIAN CONSTRUCTION
- MILL & OVERLAY CONSTRUCTION
- OPEN LANES OF TRAFFIC

Kimley»Horn
Engineering, Planning, and Environmental Consultants
Suite 350, 3930 East Jones Bridge Road
Peachtree Corners, Georgia 30092

SCALE IN FEET
0 20 40 80

REVISION DATES

CONSTRUCTION STAGING PLAN

I-85 @ SR 18 & SR 18 @ SR 103 STAGE 1

CHECKED:		DATE:	DRAWING No.
BACKCHECKED:		DATE:	
CORRECTED:		DATE:	19-0012
VERIFIED:		DATE:	

10/23/2015 GPLN

Order Plans @ www.LDLine.com