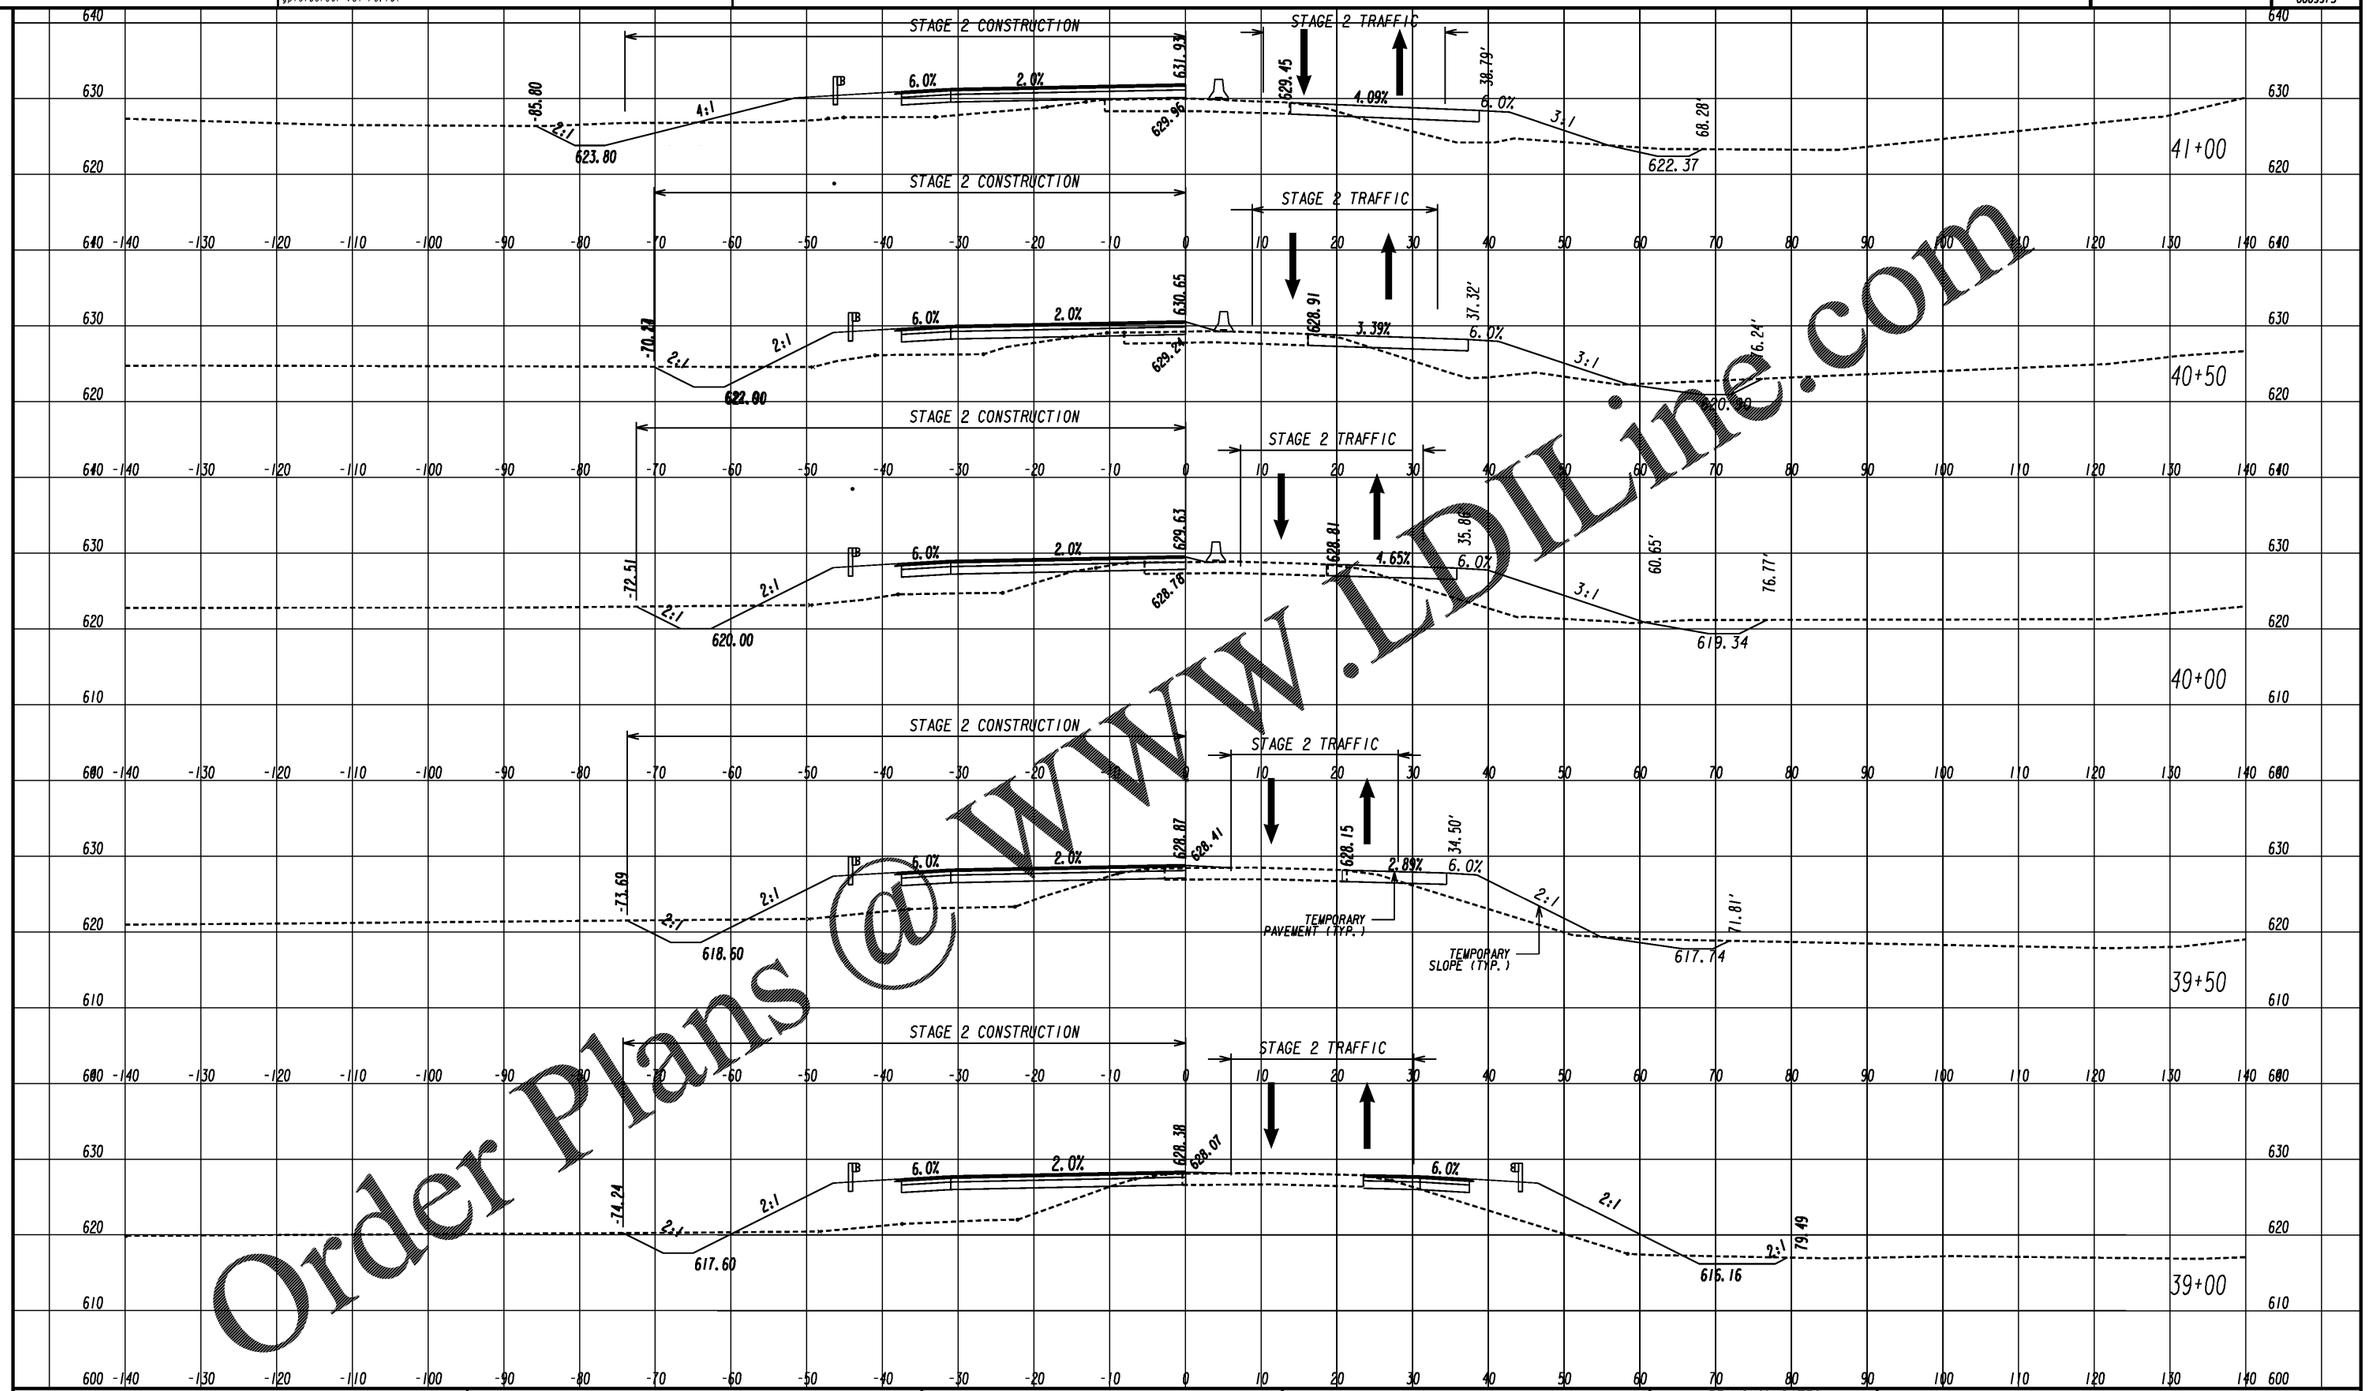

Order Plans @ WWW.LDILine.com

Kimley»Horn
Engineering, Planning, and Environmental Consultants
Suite 350, 3930 East Jones Bridge Road
Peachtree Corners, Georgia 30092

SCALE IN FEET
0 10 20 40

REVISION DATES

CROSS SECTIONS
I-85 @ SR 18 & SR 18 @ SR 103
STAGE 2 SR 18

CHECKED:		DATE:		DRAWING No.
BACKCHECKED:		DATE:		19-0072
CORRECTED:		DATE:		
VERIFIED:		DATE:		

7/31/2015 SUYSEW